MISC. WALL COMPONENTS

INSULATION FASTENERS - INSTALL @ 24" O.C. HORIZ. & VERT.

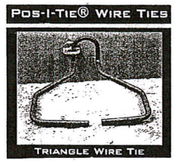

MASONRY TIES - INSTALL @ 16" O.C. VERT & 32" O.C. HORIZ.

WEST ELEVATION SCALE: 1/4" = 1'-0"

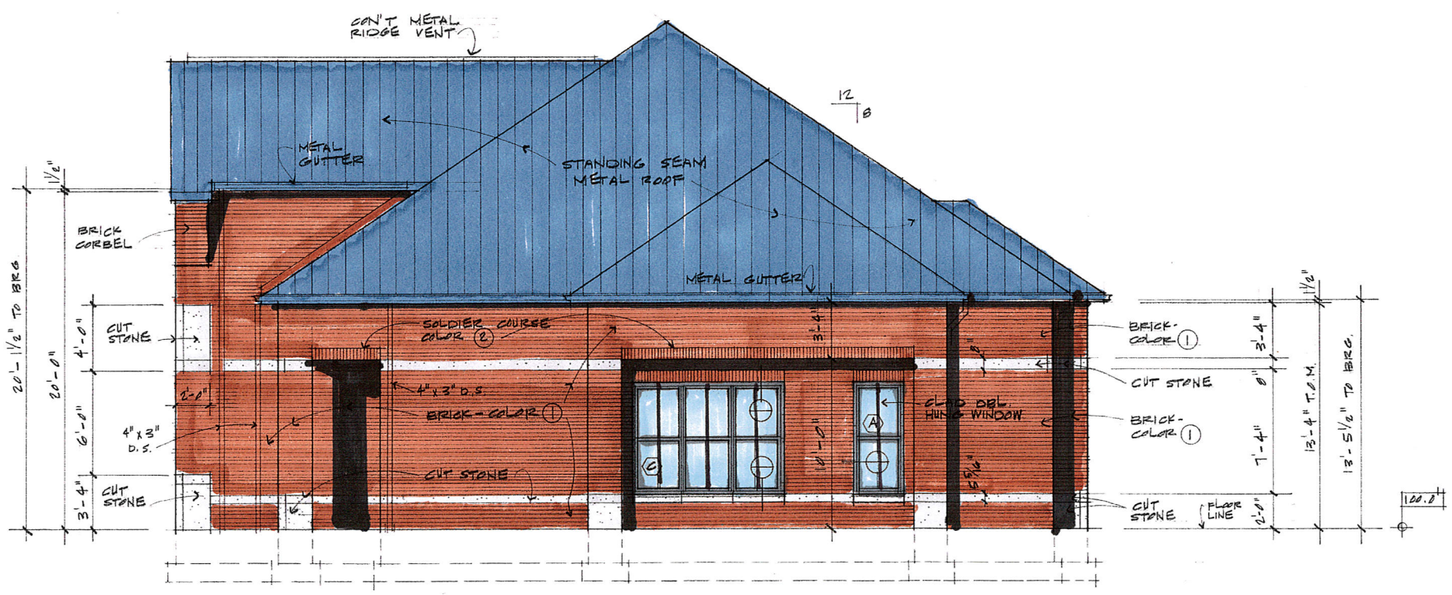

SOUTH ELEVATION SCALE: 1/4" = 1'-0"

Stock Yards Bank & Trust	PROPOSED BRANCH BANK 345 PERRY ROAD PLAINFIELD, INDIANA 46168	
JOB NUMBER DATE DRAWN BY BQ	WILLIAM M. WELCH ARCHITECTS 961 BAXTER AVENUE LOUISVILLE, KENTUCKY 40204	SHEET No. 6 OF

MARY BARBARA WELCH QUINN REGISTERED No. AR11600138 STATE OF INDIANA ARCHITECT

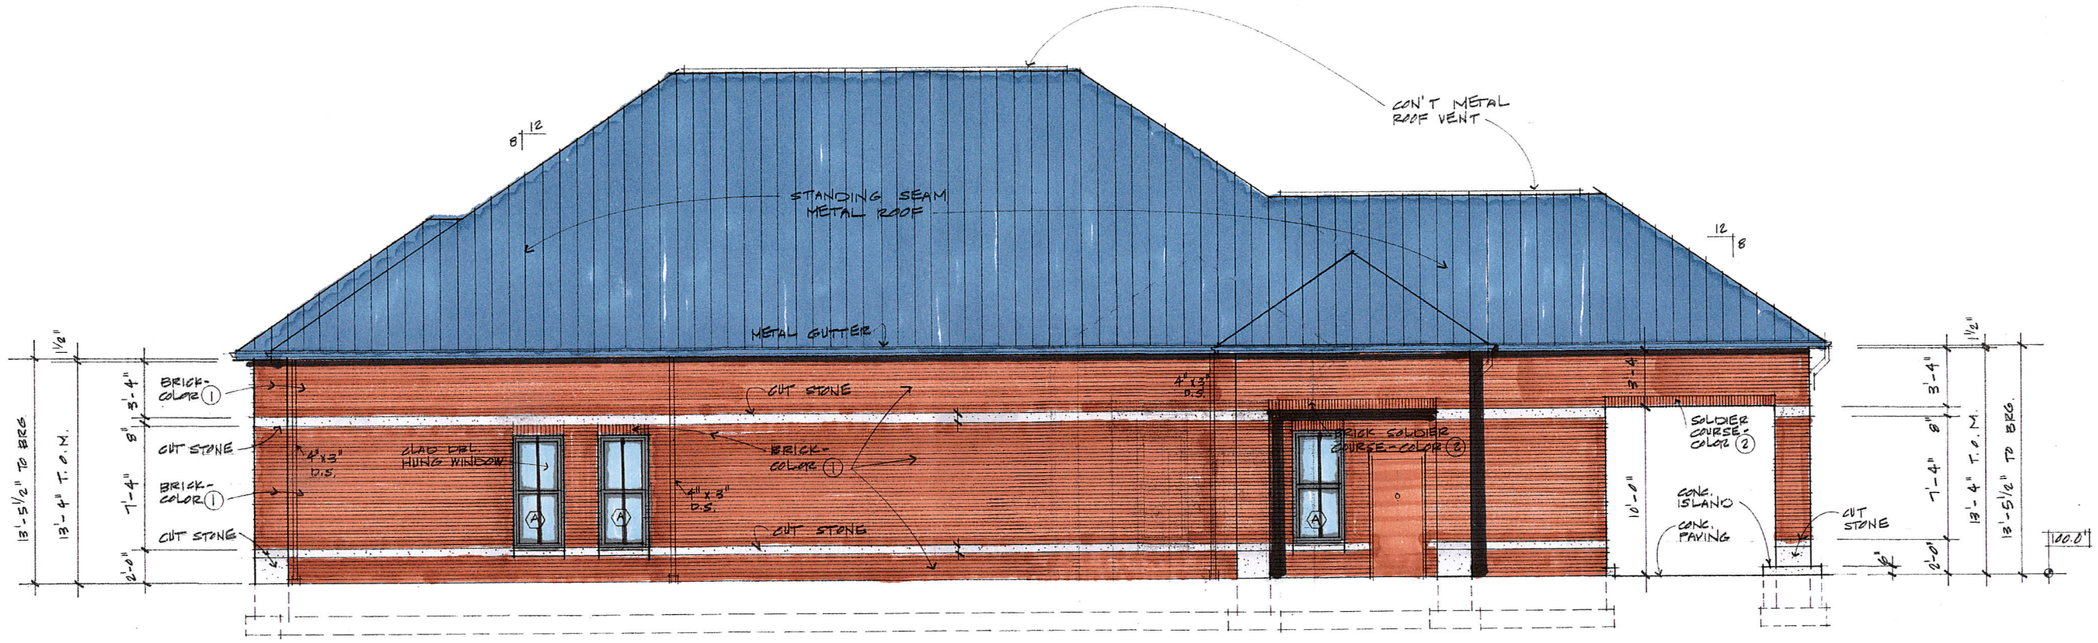

EAST ELEVATION SCALE: 1/4" = 1'-0"

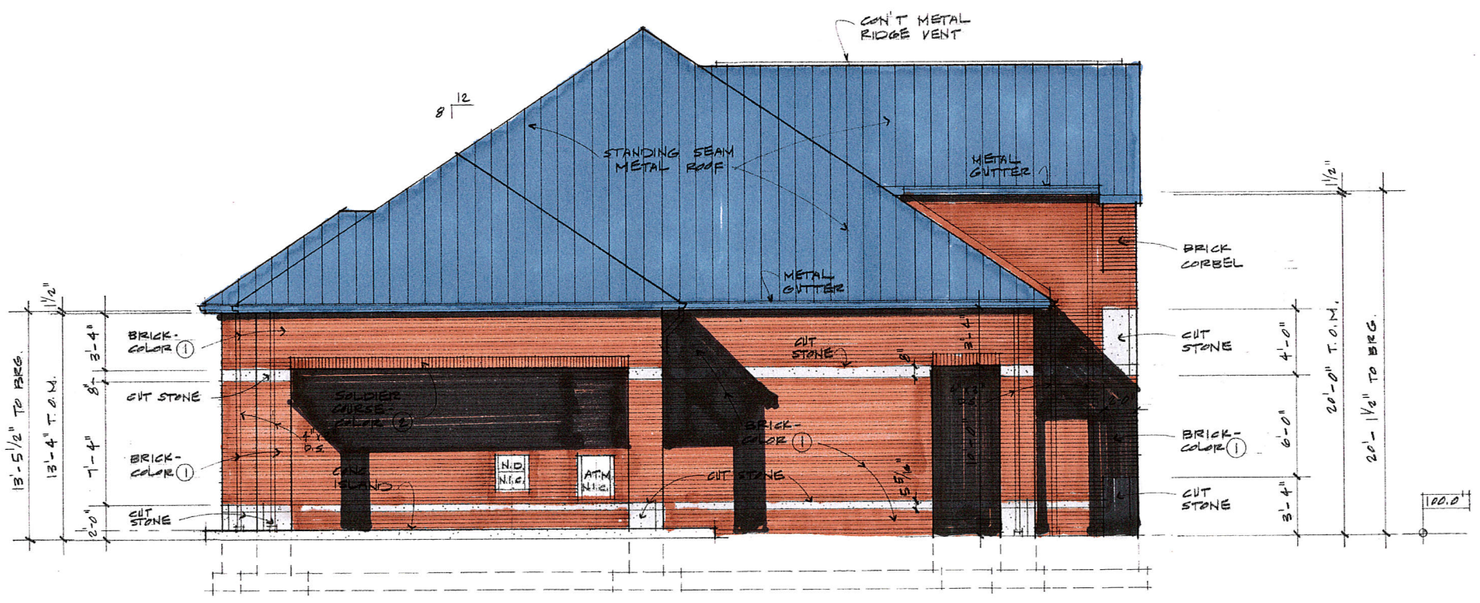

NORTH ELEVATION SCALE: 1/4" = 1'-0"

Stock Yards Bank & Trust

PROPOSED BRANCH BANK

345 PERRY ROAD
PLAINFIELD, INDIANA 46168

JOB NUMBER	
DATE	
DRAWN BY	BQ

WILLIAM M. WELCH
ARCHITECTS
961 BAXTER AVENUE
LOUISVILLE, KENTUCKY 40204

SHEET No. 7 OF

MARY BARBARA WELCH QUINN
REGISTERED
No. AR11600138
STATE OF INDIANA
ARCHITECT