SCALE: 1/4" = 1'-0"

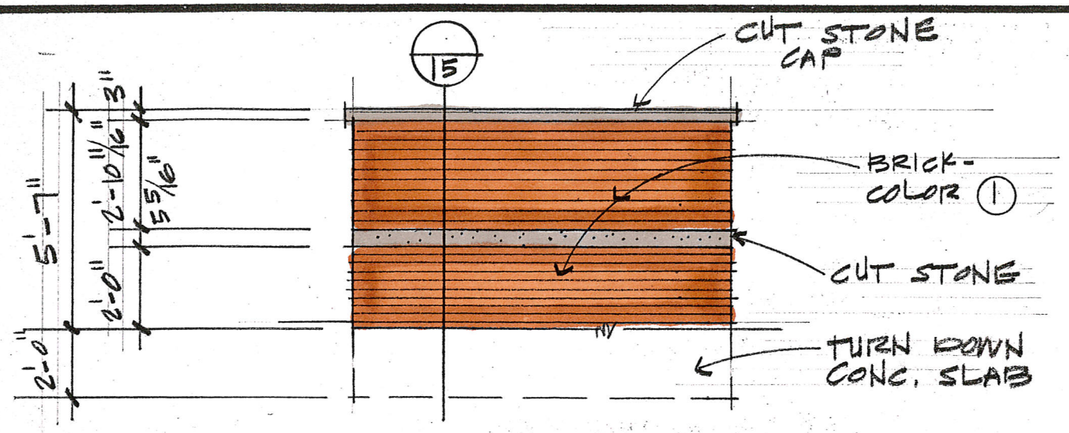

ELEV. OF TRASH ENCLOSURE

SCALE: 1/4" = 1'-0"

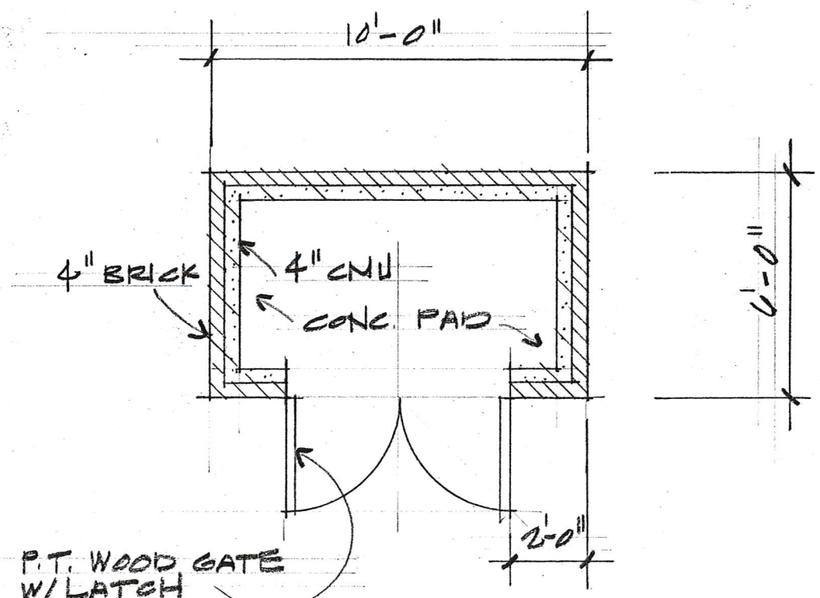

PLAN OF TRASH ENCLOSURE

SCALE: 1/4" = 1'-0"

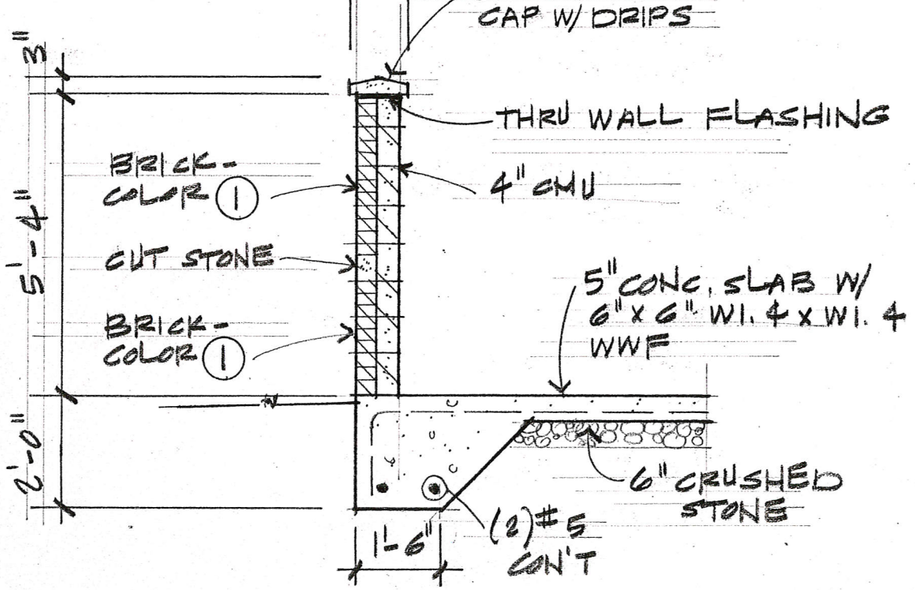

WALL SECTION (15)

SCALE: 3/8" = 1'-0"

Stock Yards Bank & Trust

PROPOSED BRANCH BANK

345 PERRY ROAD
PLAINFIELD, INDIANA 46168

JOB NUMBER	
DATE	3.15.18
DRAWN BY	BQ

WILLIAM M. WELCH
ARCHITECTS
961 BAXTER AVENUE
LOUISVILLE, KENTUCKY 40204

SHEET No. 15 OF 15

MARY BARBARA WELCH QUINN
REGISTERED
No. AR11600138
STATE OF INDIANA
ARCHITECT

M. Barbara Quinn