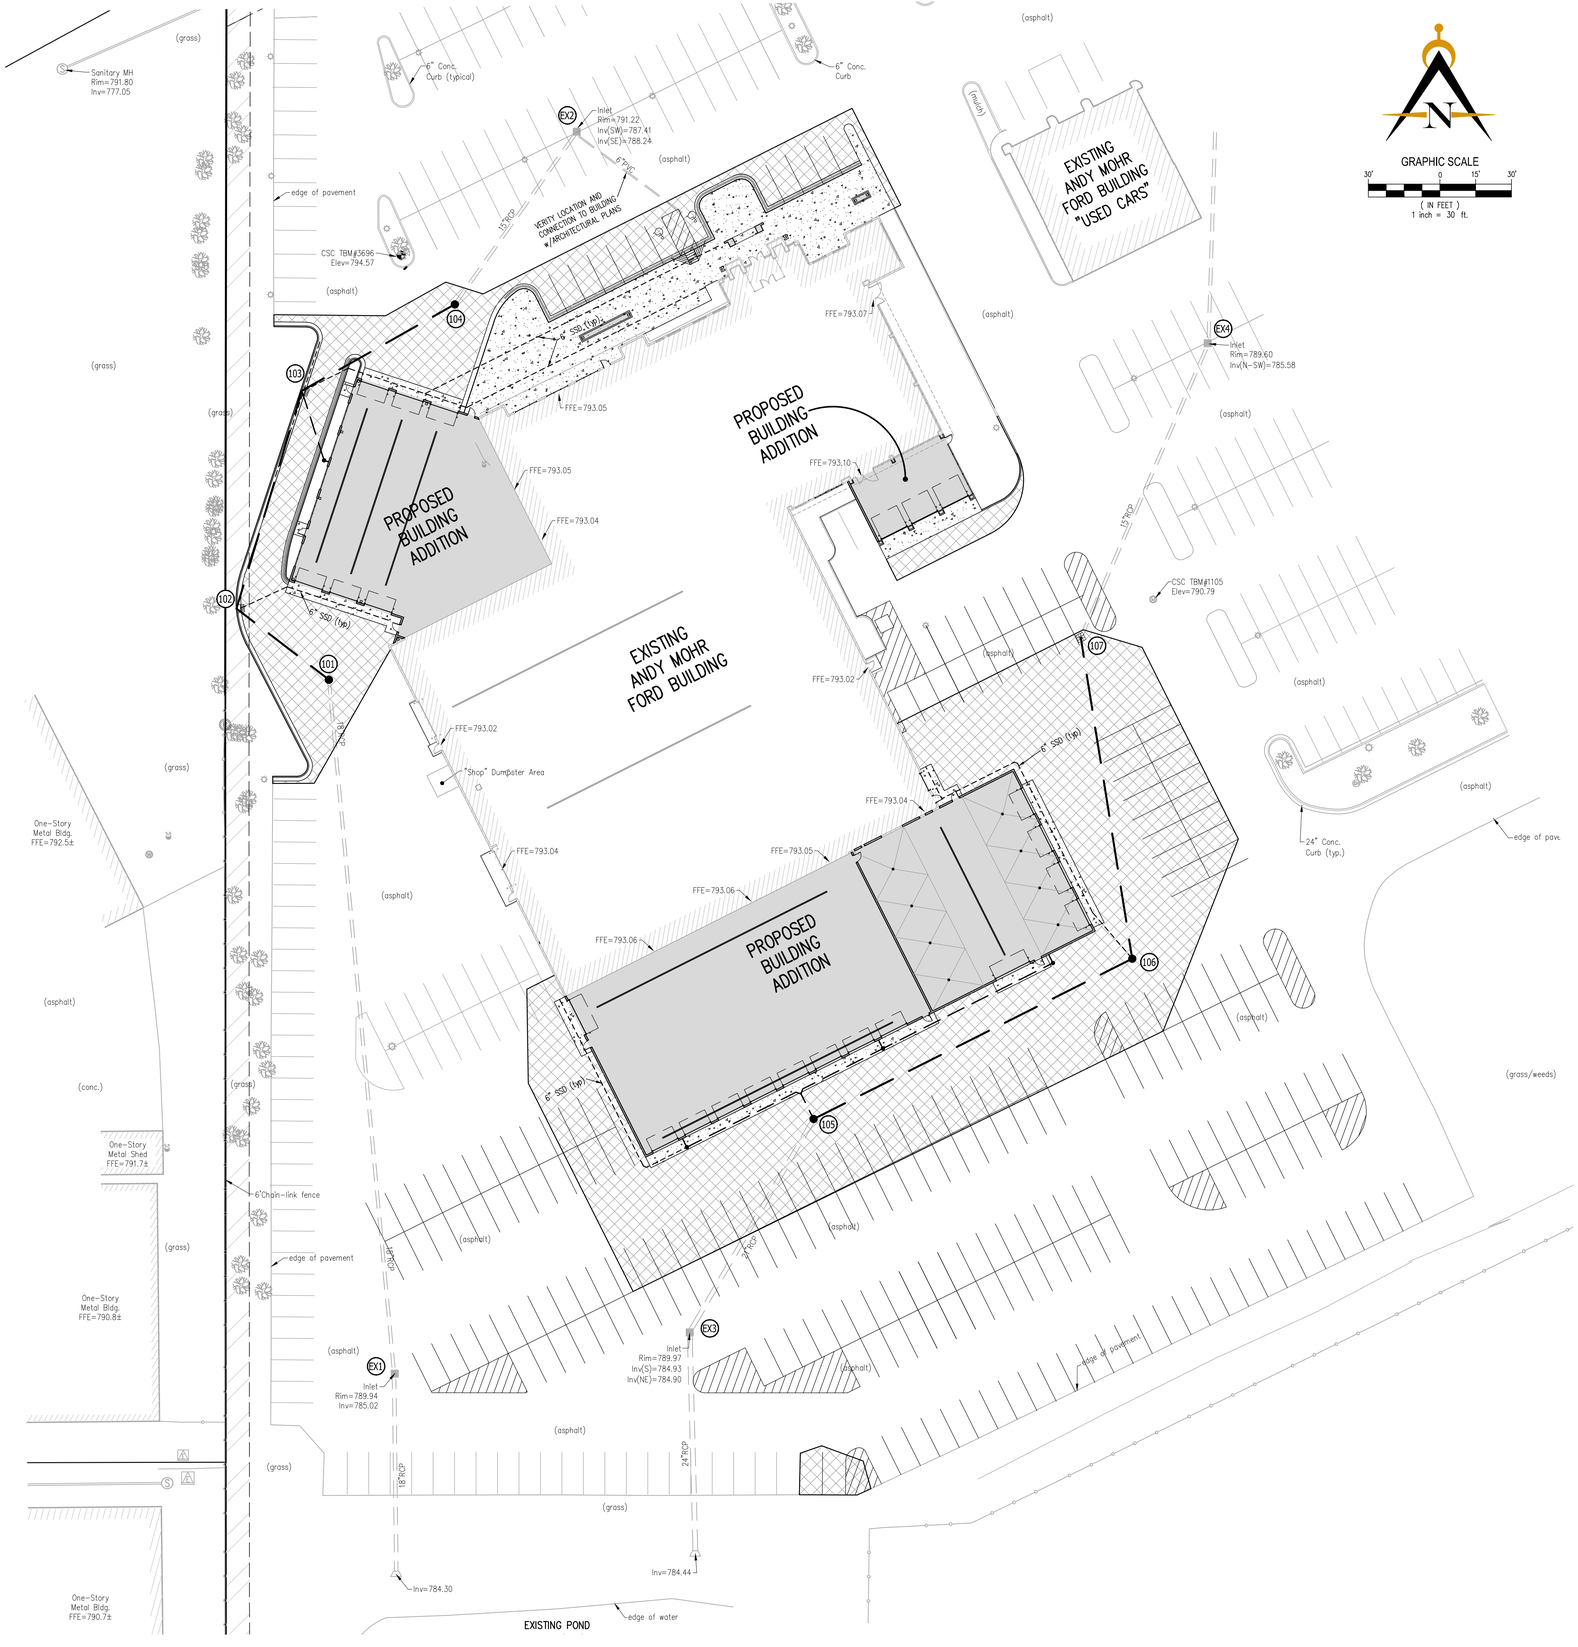

GRAPHIC SCALE

30' 0 15' 30'

(IN FEET)
1 inch = 30 ft.

LEGEND

- Existing Storm Sewer
- New Storm Sewer
- Existing Sanitary Sewer
- (1) Storm Structure Number
- Swale Flowline
- Existing Underground Gas Main
- Existing Underground Telephone
- Existing Water Main
- Existing Underground Electric
- Existing Flowline
- Existing Overhead Utilities
- New Water Service
- New Telephone Service
- New Electric Service
- New Gas Service
- New Cable TV Service

NOTE

IT SHALL BE THE RESPONSIBILITY OF EACH SUBCONTRACTOR TO VERIFY ALL EXISTING UTILITIES AND CONDITIONS THAT PERTAIN TO THEIR PHASE OF WORK PRIOR TO START OF WORK. IT SHALL ALSO BE THE RESPONSIBILITY OF EACH SUBCONTRACTOR TO CONTACT THE OWNERS OF THE UTILITIES FOR PROPER STAKE LOCATIONS PRIOR TO START OF WORK.

UTILITY PROVIDERS

WATER
Plainfield Water Dept.
986 South Center Street
Plainfield, IN 46168
(317) 839-3490
Attn: Shannon Swan

SEWERS
Plainfield Sewer Dept.
206 West Main St.
Plainfield, IN 46168
(317) 839-2561
Attn: Tim Belcher

GAS
Vectren
8399 Zionsville Rd
Indianapolis, IN 46268
(317) 718-3604
Attn: Gerry Jones

INDOT
Indiana Department of Transportation
Leetha Colfing
lcolfing@indot.IN.gov.
41 West 300 North
Crawfordsville, IN 47933
PH 765-362-9484

ELECTRIC
Duke Energy
5055 East Main Street
Danville, IN 46122
(317) 745-1006
Attn: Brian Bantley

CABLE TELEVISION
Brighthouse
3030 Roosevelt Ave.
Indianapolis, IN 46218
(317) 610-5423
Attn: Michael Carter

TELEPHONE
AT&T
240 N Meridian St. Room 280
Indianapolis, IN 46204
(317) 610-5423
Attn: Michael Carter

ELECTRIC
Duke Energy Asset Protection
2727 Central Ave.
Columbus, IN 47201
(812) 375-2021
Attn: Gary McNamee

UTILITY HOTLINE: 1-800-382-5544 within Indiana 1-800-428-5200 outside Indiana Note: The nature, size and location of utilities are per plans and locations provided by the respective utility companies together with field observation. The above list constitutes some, if not all, of the utility companies which provide service in the area of, and adjacent to, the subject property, based upon information available through such plans and locations, by incidental visual inspection. All utility companies should be notified prior to any excavation for field location of services and verification of size and nature of services.

Indiana 811 Know what's below. Call before you dig.

Innovative ENGINEERING & CONSULTING
3961 Perry Boulevard
Whitestown, IN 46075
ph. 317-769-2916
www.innovativeecl.com

REVISIONS:
4/19/2018 - 1. Revised Drive Around Proposed Addition Per BFA Approval

PREPARED FOR:
Andy Mohr AUTOMOTIVE
2713 E Main St
Plainfield, IN 46168
317-713-8181

Andy Mohr Ford
Building Expansion
Plainfield, Indiana
UTILITY PLAN

PRELIMINARY PENDING AGENCY APPROVAL

DATE:

DATE:	DRAWN BY:
04/19/2018	ANO
ISSUED:	CHECKED BY:

JOB NUMBER: 18103

SHEET # C104

File Path\Name: I:\Jobs\2018\18103 - Andy Mohr Ford Bldg Expansion\Dwgs\C104-Utility Plan.dwg - Date: Apr 20,2018 - 7:17am