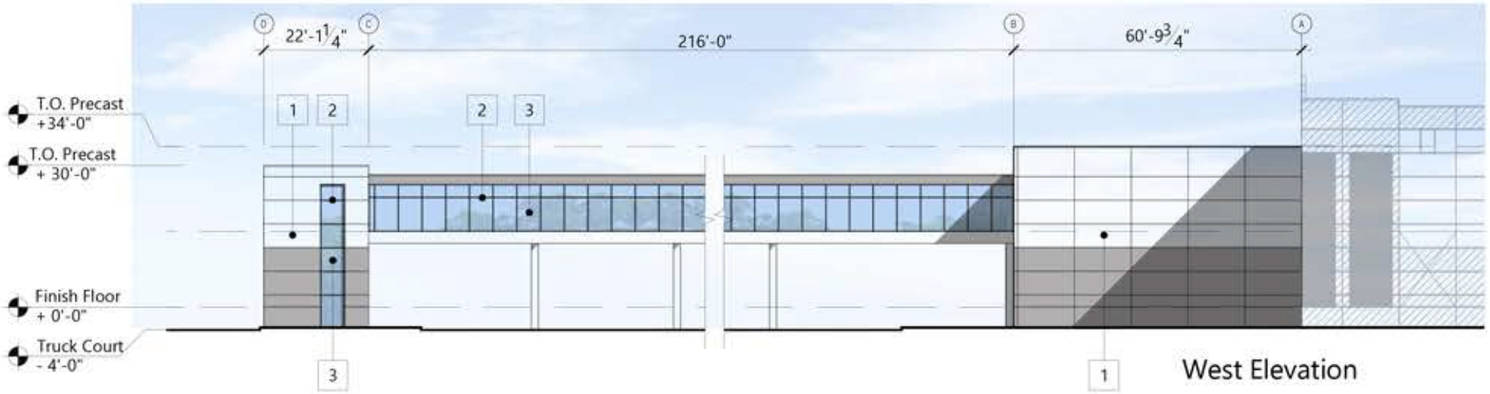

West Elevation

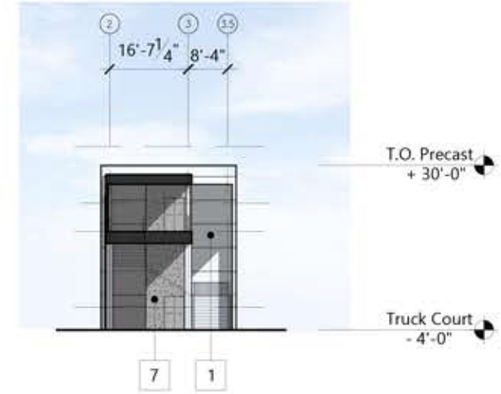

Staircase
South Elevation

MATERIALS KEY:

1 Precast Concrete Panels, Painted to Match Existing
2 Clear Anodized Aluminium Storefront System
3 1" Vision Glass
4 Pre-manufactured Metal Fence
5 Pre-manufactured Metal Railing System
6 Pre-manufactured Metal Canopy
7 Concrete Masonry Unit or Concrete Elevator Shaft
- Exterior Finishes to Match Existing Paint Color, Storefront and Vision Glass

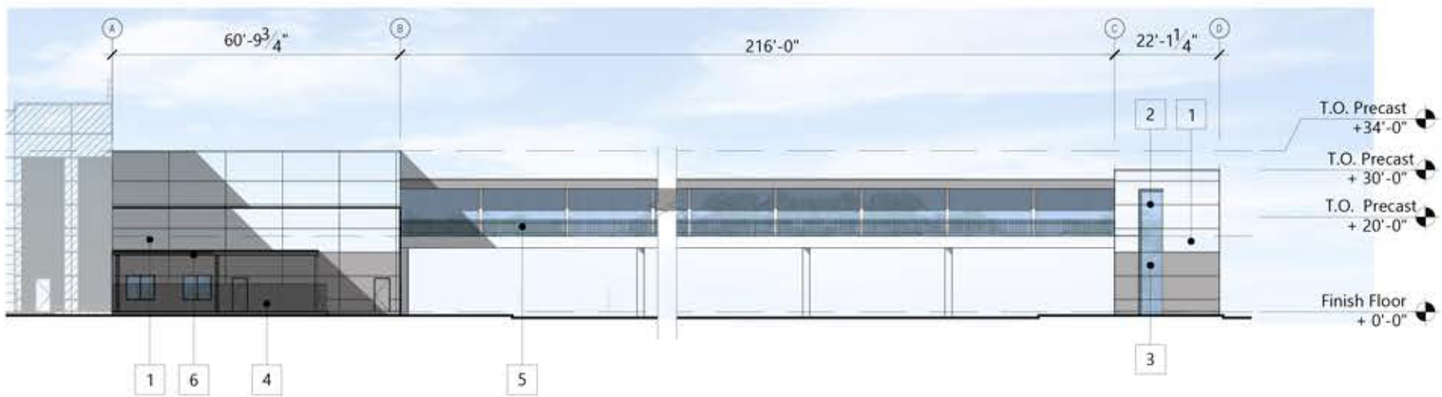

East Elevation

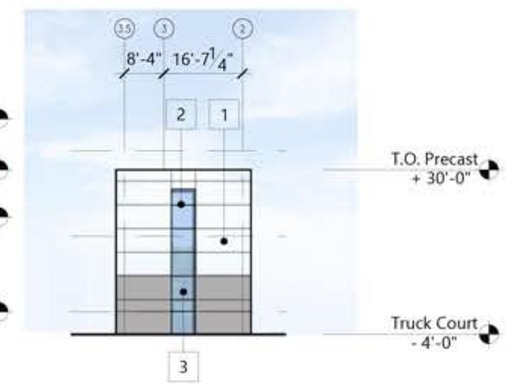

Staircase
North Elevation

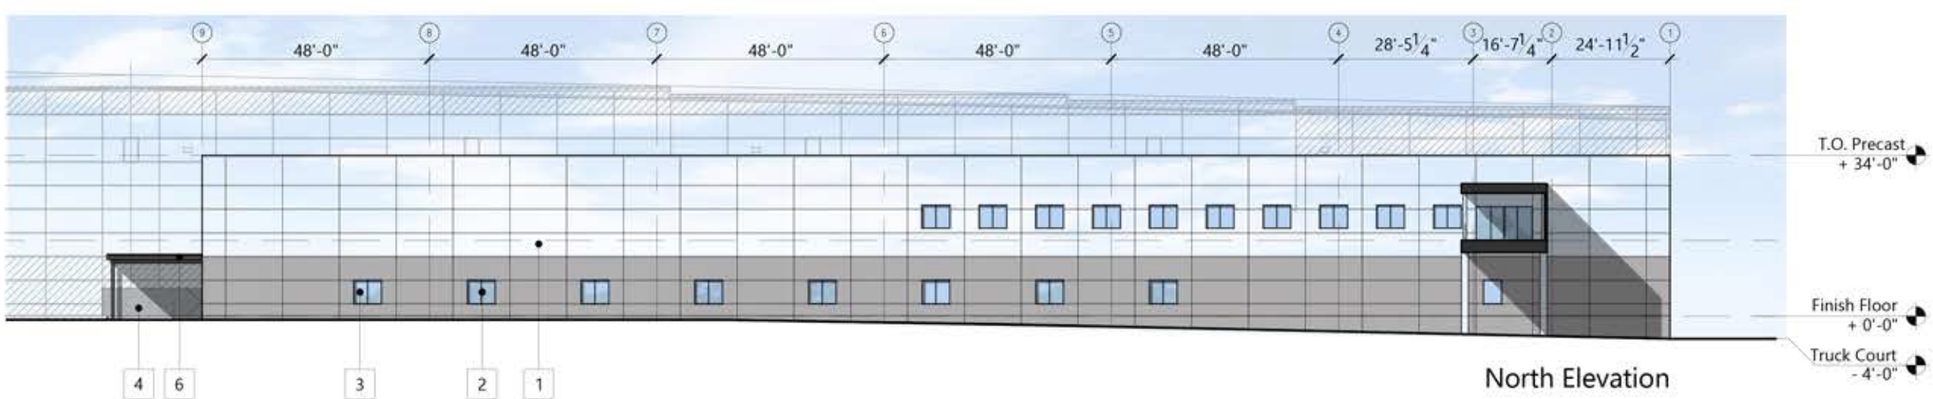

North Elevation

Exterior Elevations

0' 16' 32' 64'

CSO Walmart

IND1s 6280 - Area 150

Plainfield, IN | 24 June 2019

19056

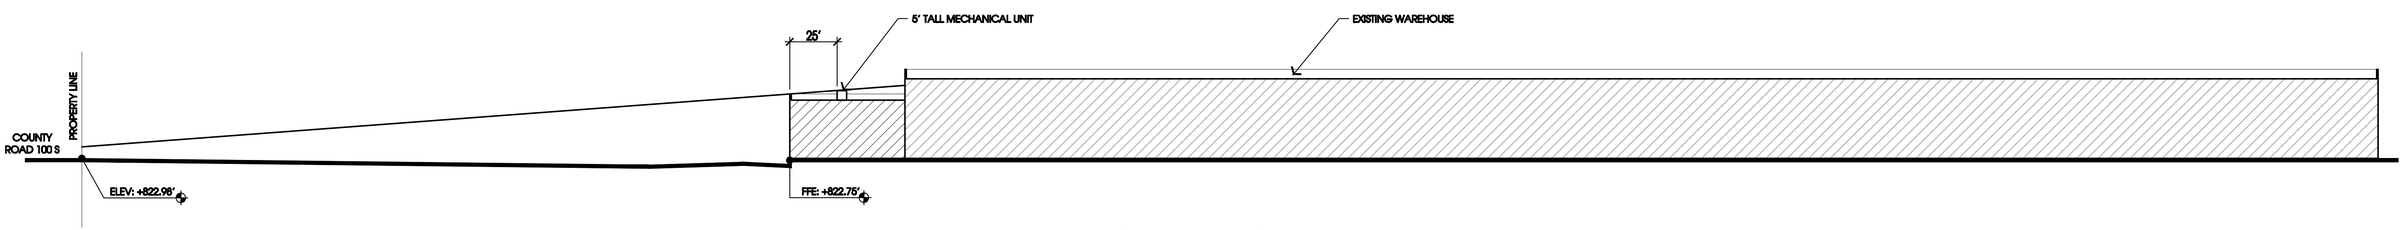

Sight Line Study 'A'

SCALE: 1" = 40'-0"

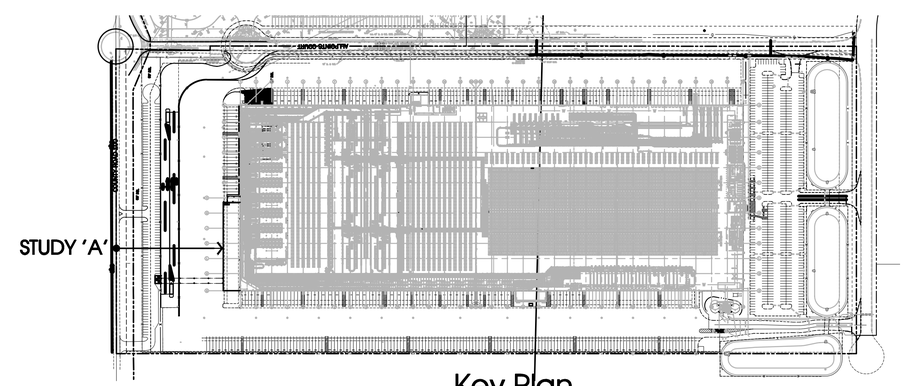

Key Plan