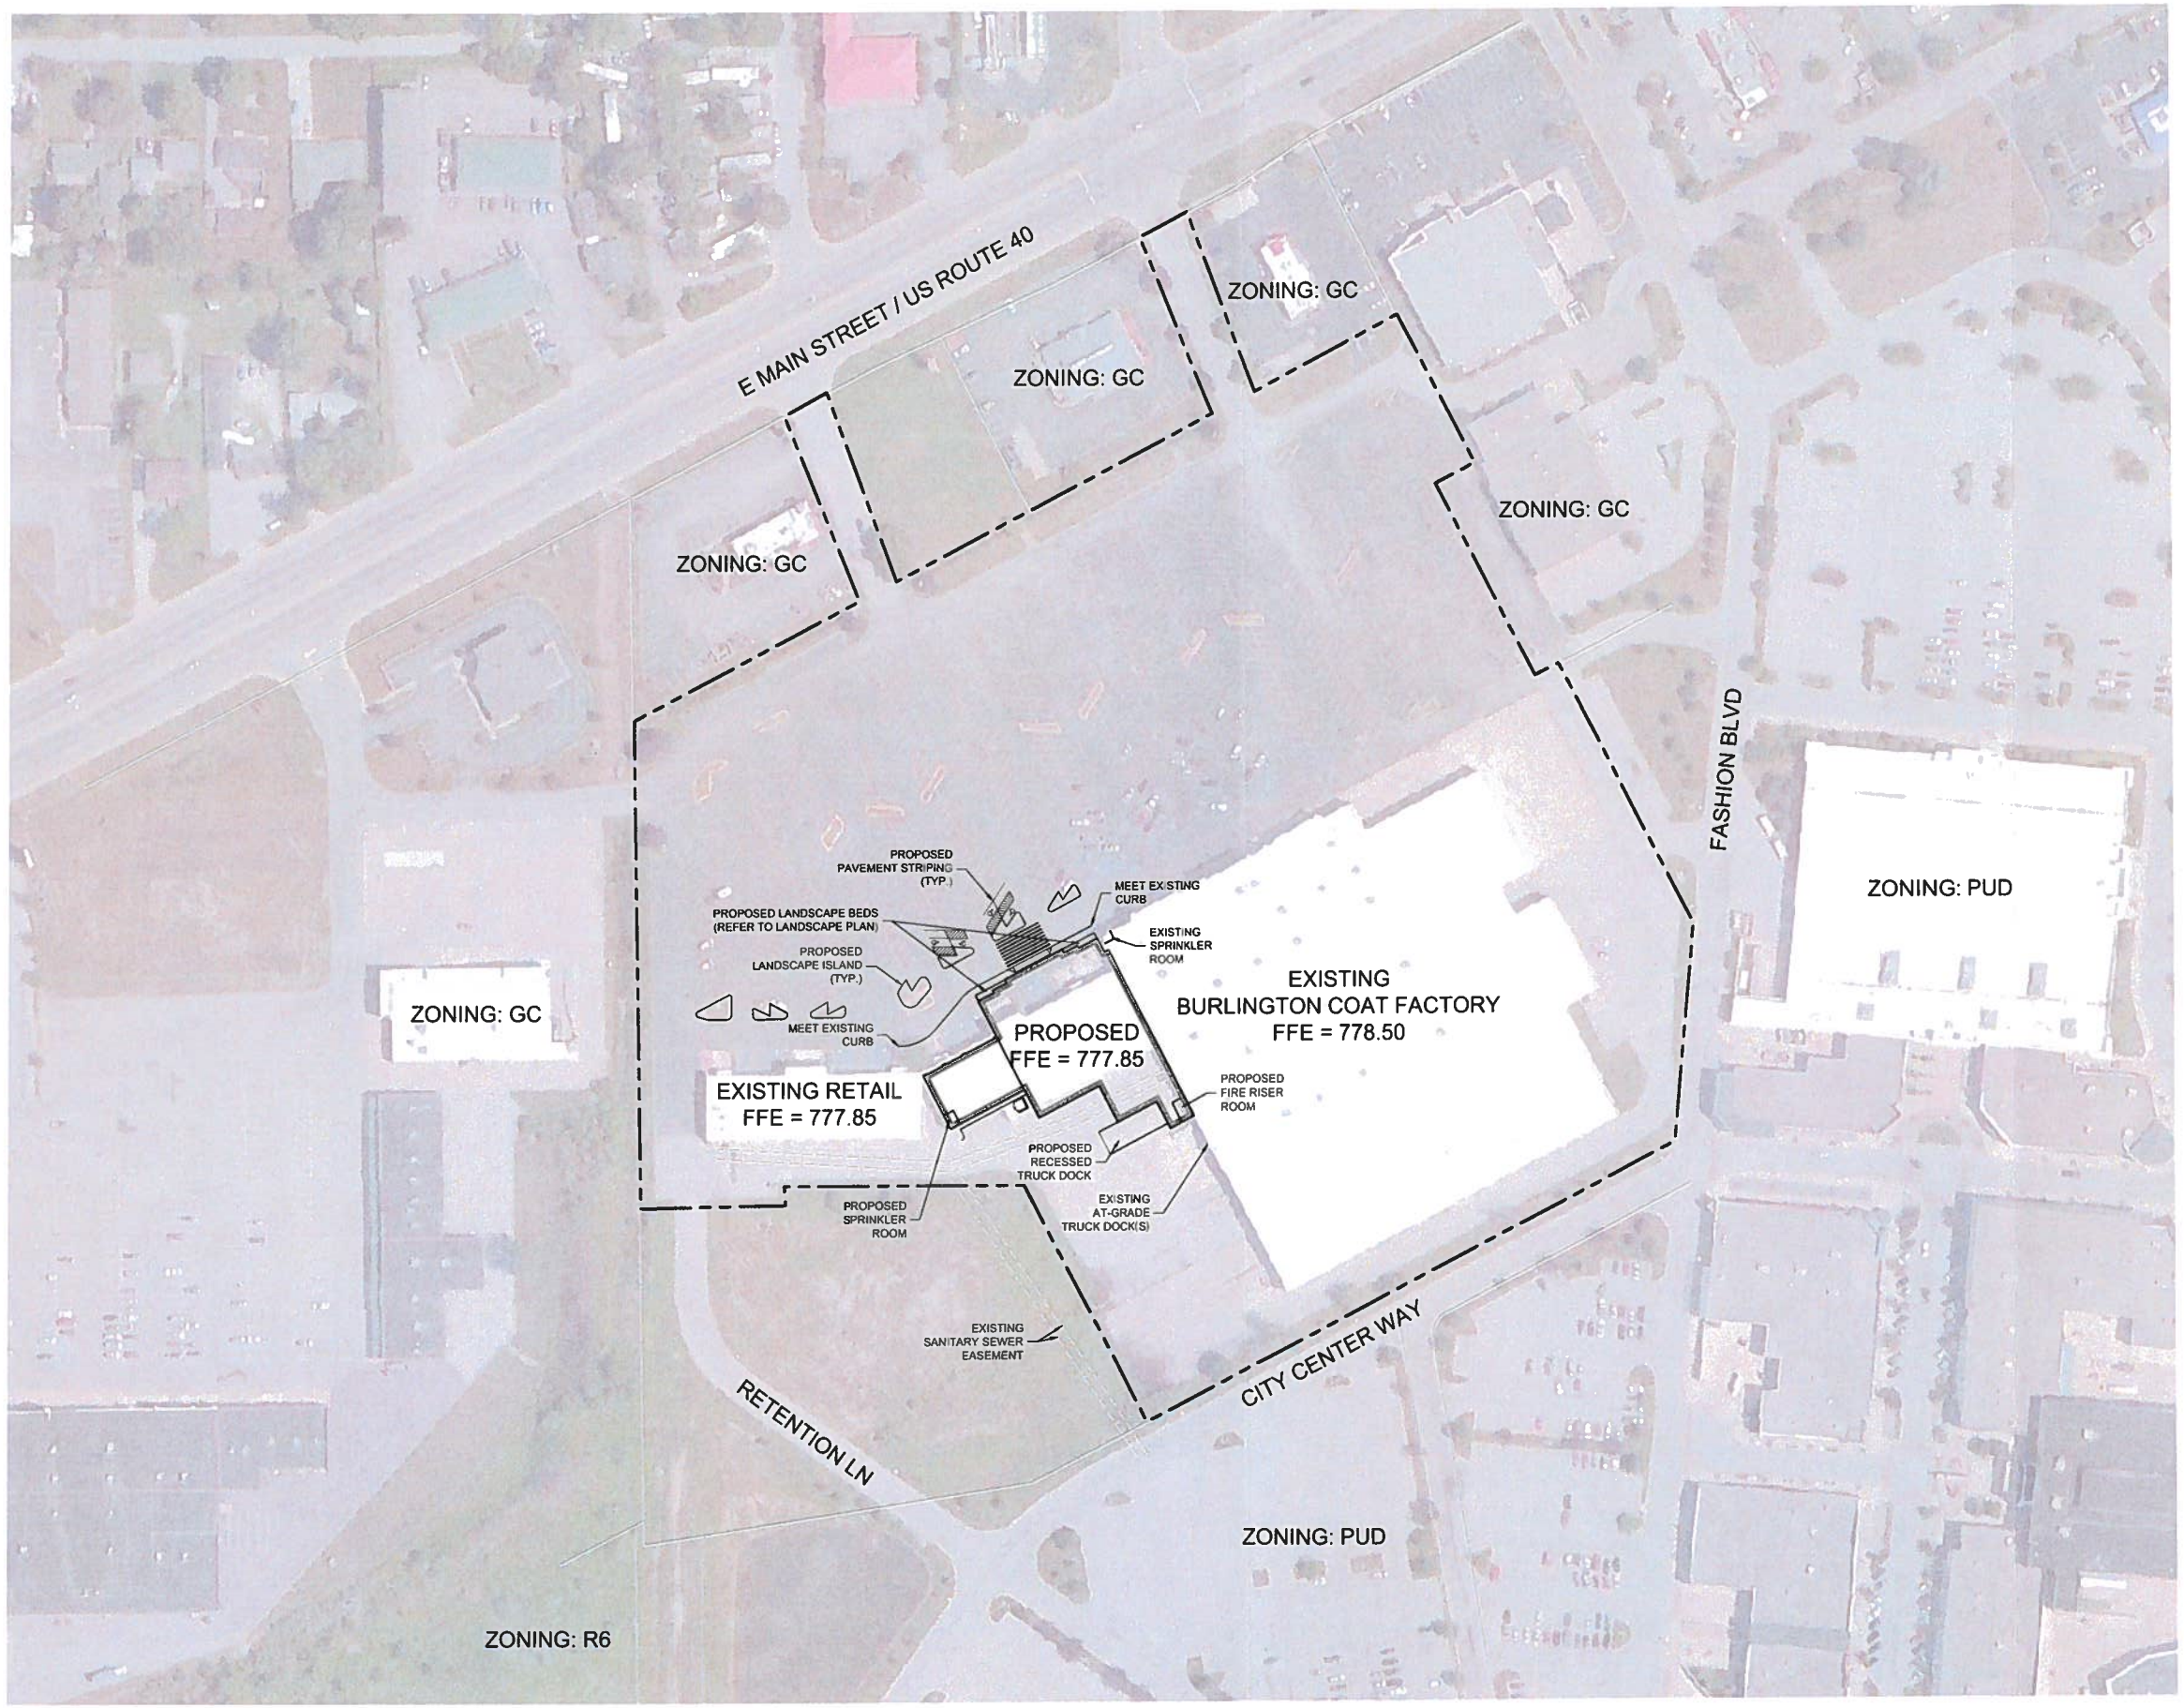

CAGE
CIVIL ENGINEERING
3110 WOODCREEK DRIVE
DOWNERS GROVE, IL 60515
P: 630.598.0007
WWW.CAGECIVIL.COM

REVISIONS △

CONCEPTUAL IMPROVEMENTS FOR
ROSS DRESS FOR LESS
THE SHOPS AT METROPOLIS
2575 E MAIN ST
TOWN OF PLAINFIELD, INDIANA

PROJ NO: 180082
ENG: FWT
DATE: 03/18/19

SHEET TITLE
PRELIMINARY SITE PLAN

SHEET NUMBER
C1.0
1 OF 1