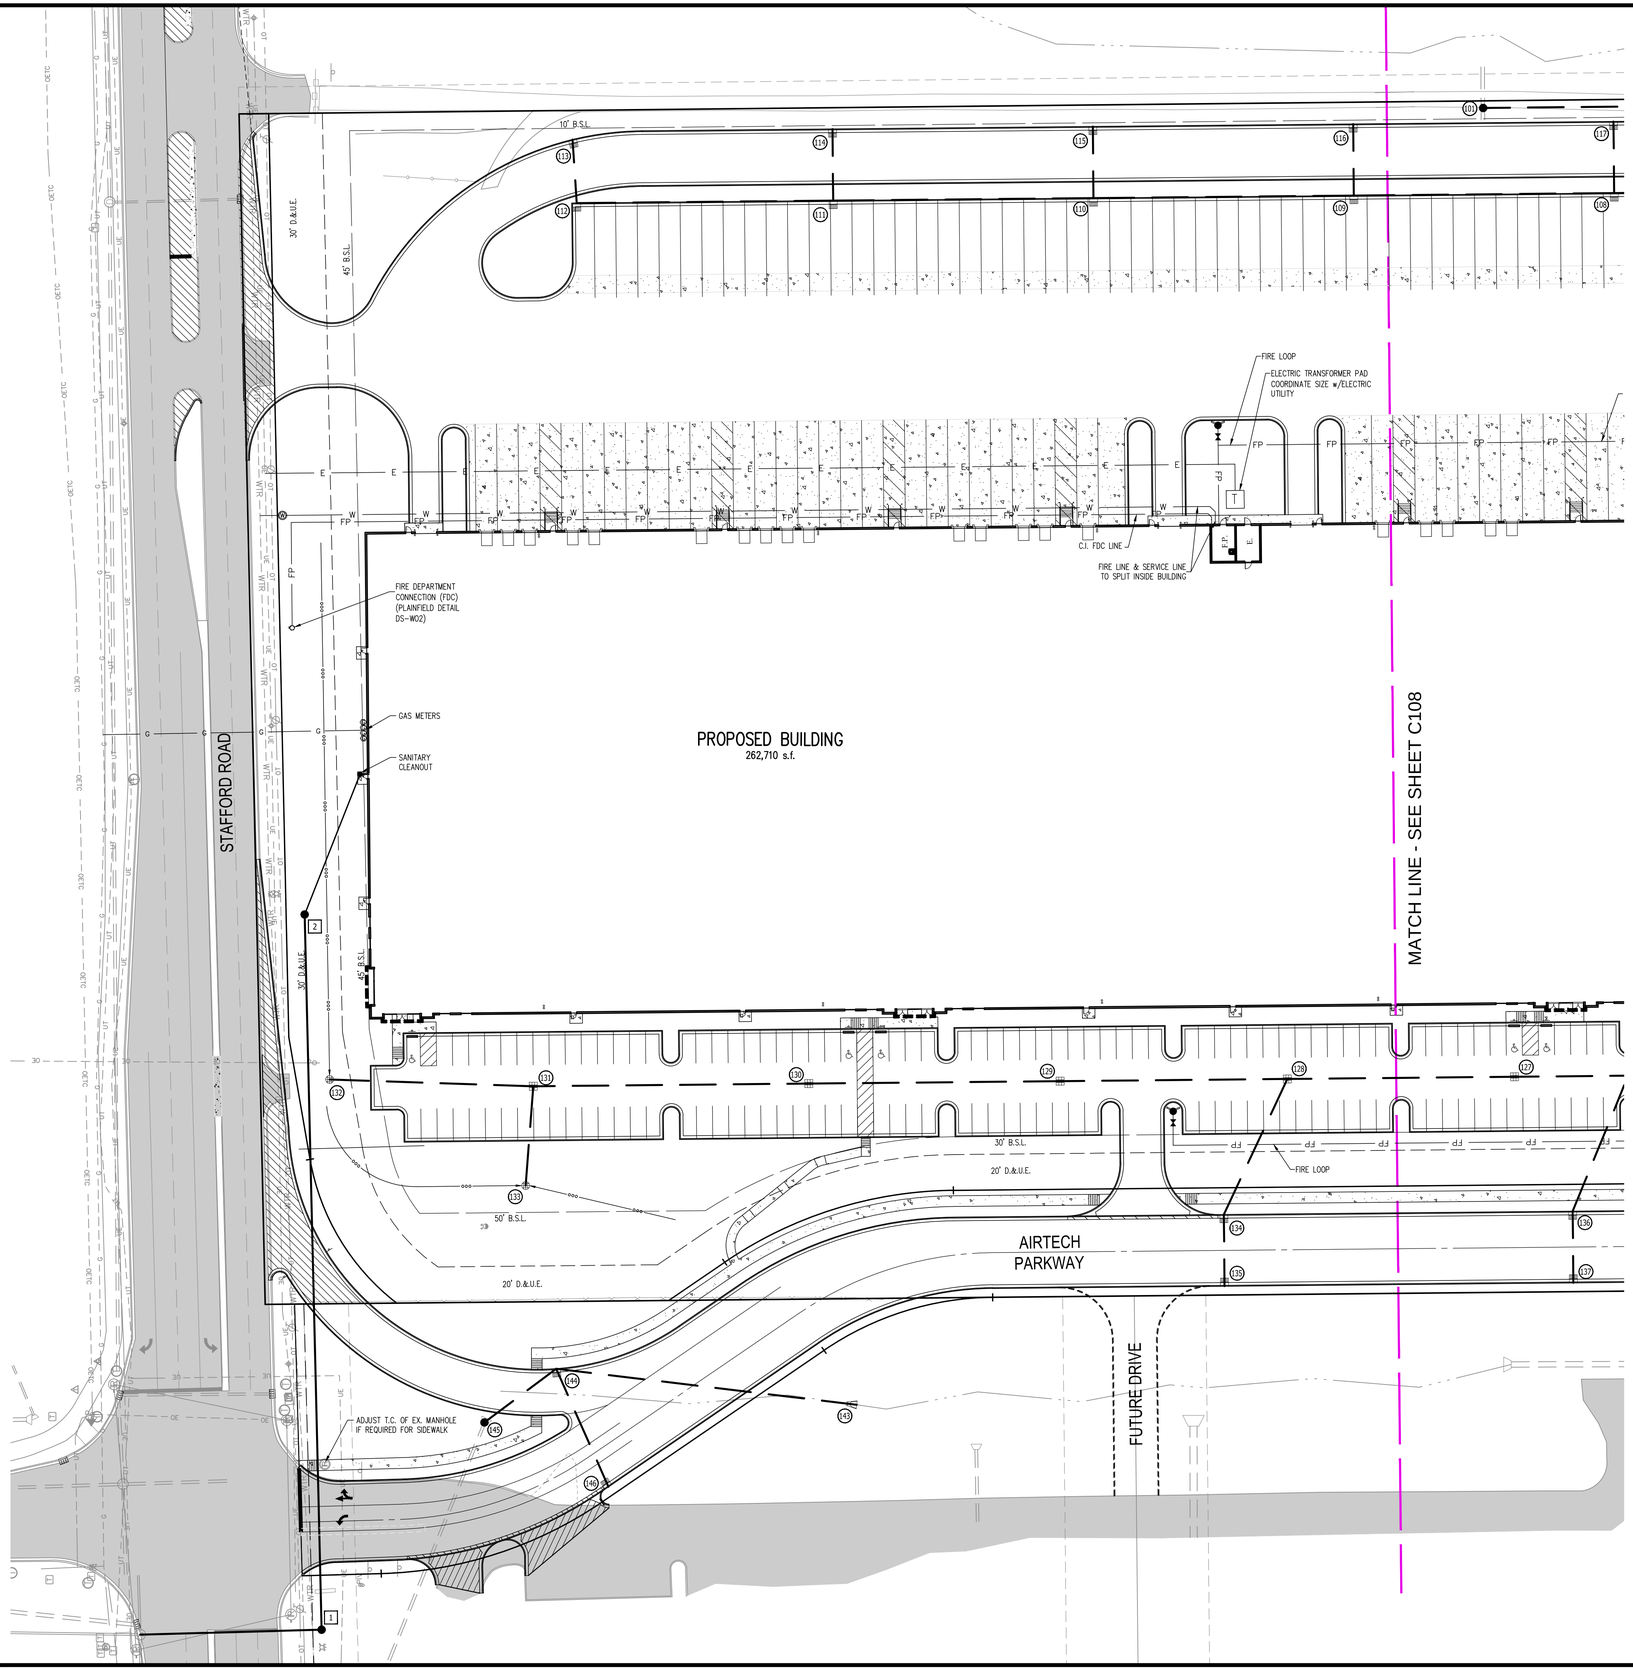

Indiana 811
Know what's below. Call before you dig.

GRAPHIC SCALE
40' 0 20' 40'
(IN FEET)
1 inch = 40' ft.

LEGEND

- Existing Storm Sewer
- New Storm Sewer
- Existing Sanitary Sewer
- New Sanitary Sewer
- 6" Subsurface Drain
- Swale Flowline
- Utility & Drainage Esmt.
- Building Setback Line
- Existing Underground Gas Main
- Existing Underground Telephone
- Existing Water Main
- Existing Underground Electric
- Existing Flowline
- Existing Overhead Utilities
- Existing Water Main
- New Water Main
- New Telephone Service
- New Electric Service
- New Gas Service
- New Cable TV Service
- Existing Fire Hydrant
- New Fire Hydrant
- Existing Water Valve
- New Water Valve
- New Water Meter
- New PIV
- Existing Utility Pole
- Proposed Inlet
- Proposed End Treatment
- Catch Basin
- Storm Structure Number
- Sanitary Structure Number

UTILITY PROVIDERS

WATER
Plainfield Water Dept.
986 South Center Street
Plainfield, IN 46168
(317) 839-3490
Attn: Shannon Swan

SEWERS
Plainfield Sewer Dept.
206 West Main St.
Plainfield, IN 46168
(317) 839-2561
Attn: Tim Belcher

GAS
Vectren
8399 Zionsville Rd
Indianapolis, IN 46268
(317) 718-3604
Attn: Gerry Jones

ELECTRIC
Duke Energy
5055 East Main Street
Danville, IN 46122
(317) 745-1006
Attn: Brian Bantley

CABLE TELEVISION
Brighthouse
3030 Roosevelt Ave.
Indianapolis, IN 46218
(317) 632-9077 ext 291
Attn: Design Department

TELEPHONE
AT&T
240 N Meridian St. Room 280
Indianapolis, IN 46204
(317) 610-5423
Attn: Michael Carter

ELECTRIC
Duke Energy Asset Protection
2727 Central Ave.
Columbus, IN 47201
(812) 375-2021
Attn: Gary McNamee

UTILITY HOTLINE: 1-800-382-5544 within Indiana 1-800-428-5200 outside Indiana
Note: The nature, size and location of utilities are per plans and locations provided by the respective utility companies together with field observation. The above list constitutes some, if not all, of the utility companies which provide service in the area of, and adjacent to, the subject property, based upon information available through such plans and locations, by incidental visual inspection. All utility companies should be notified prior to any excavation for field location of services and verification of size and nature of services.

Innovative
ENGINEERING & CONSULTING
3961 Perry Boulevard
Ph. 317-769-2916
Whitestown, IN 46075
www.innovativeecl.com

REVISIONS:
12/15/2017: MJB Revised per TAC and DRC comments.

PREPARED FOR:
Indy Gateway Building 5, LLC
100 South Wacker Drive, Suite 950
Chicago, IL 60606
312-683-7224

Gateway Business Park, Building 5
Airtech Parkway and Stafford Road
Plainfield, Indiana 46168

Utility Plan

PRELIMINARY PENDING AGENCY APPROVAL

DATE:

DATE: 11/29/2017	DRAWN BY:
ISSUED:	CHECKED BY:

JOB NUMBER: 17112

SHEET # C107

File Path\Name: J:\2017\17112- HSA Stafford Road\Dwgs\C107-C108 Utility Plan.dwg - Date: Dec 14,2017 - 11:58am

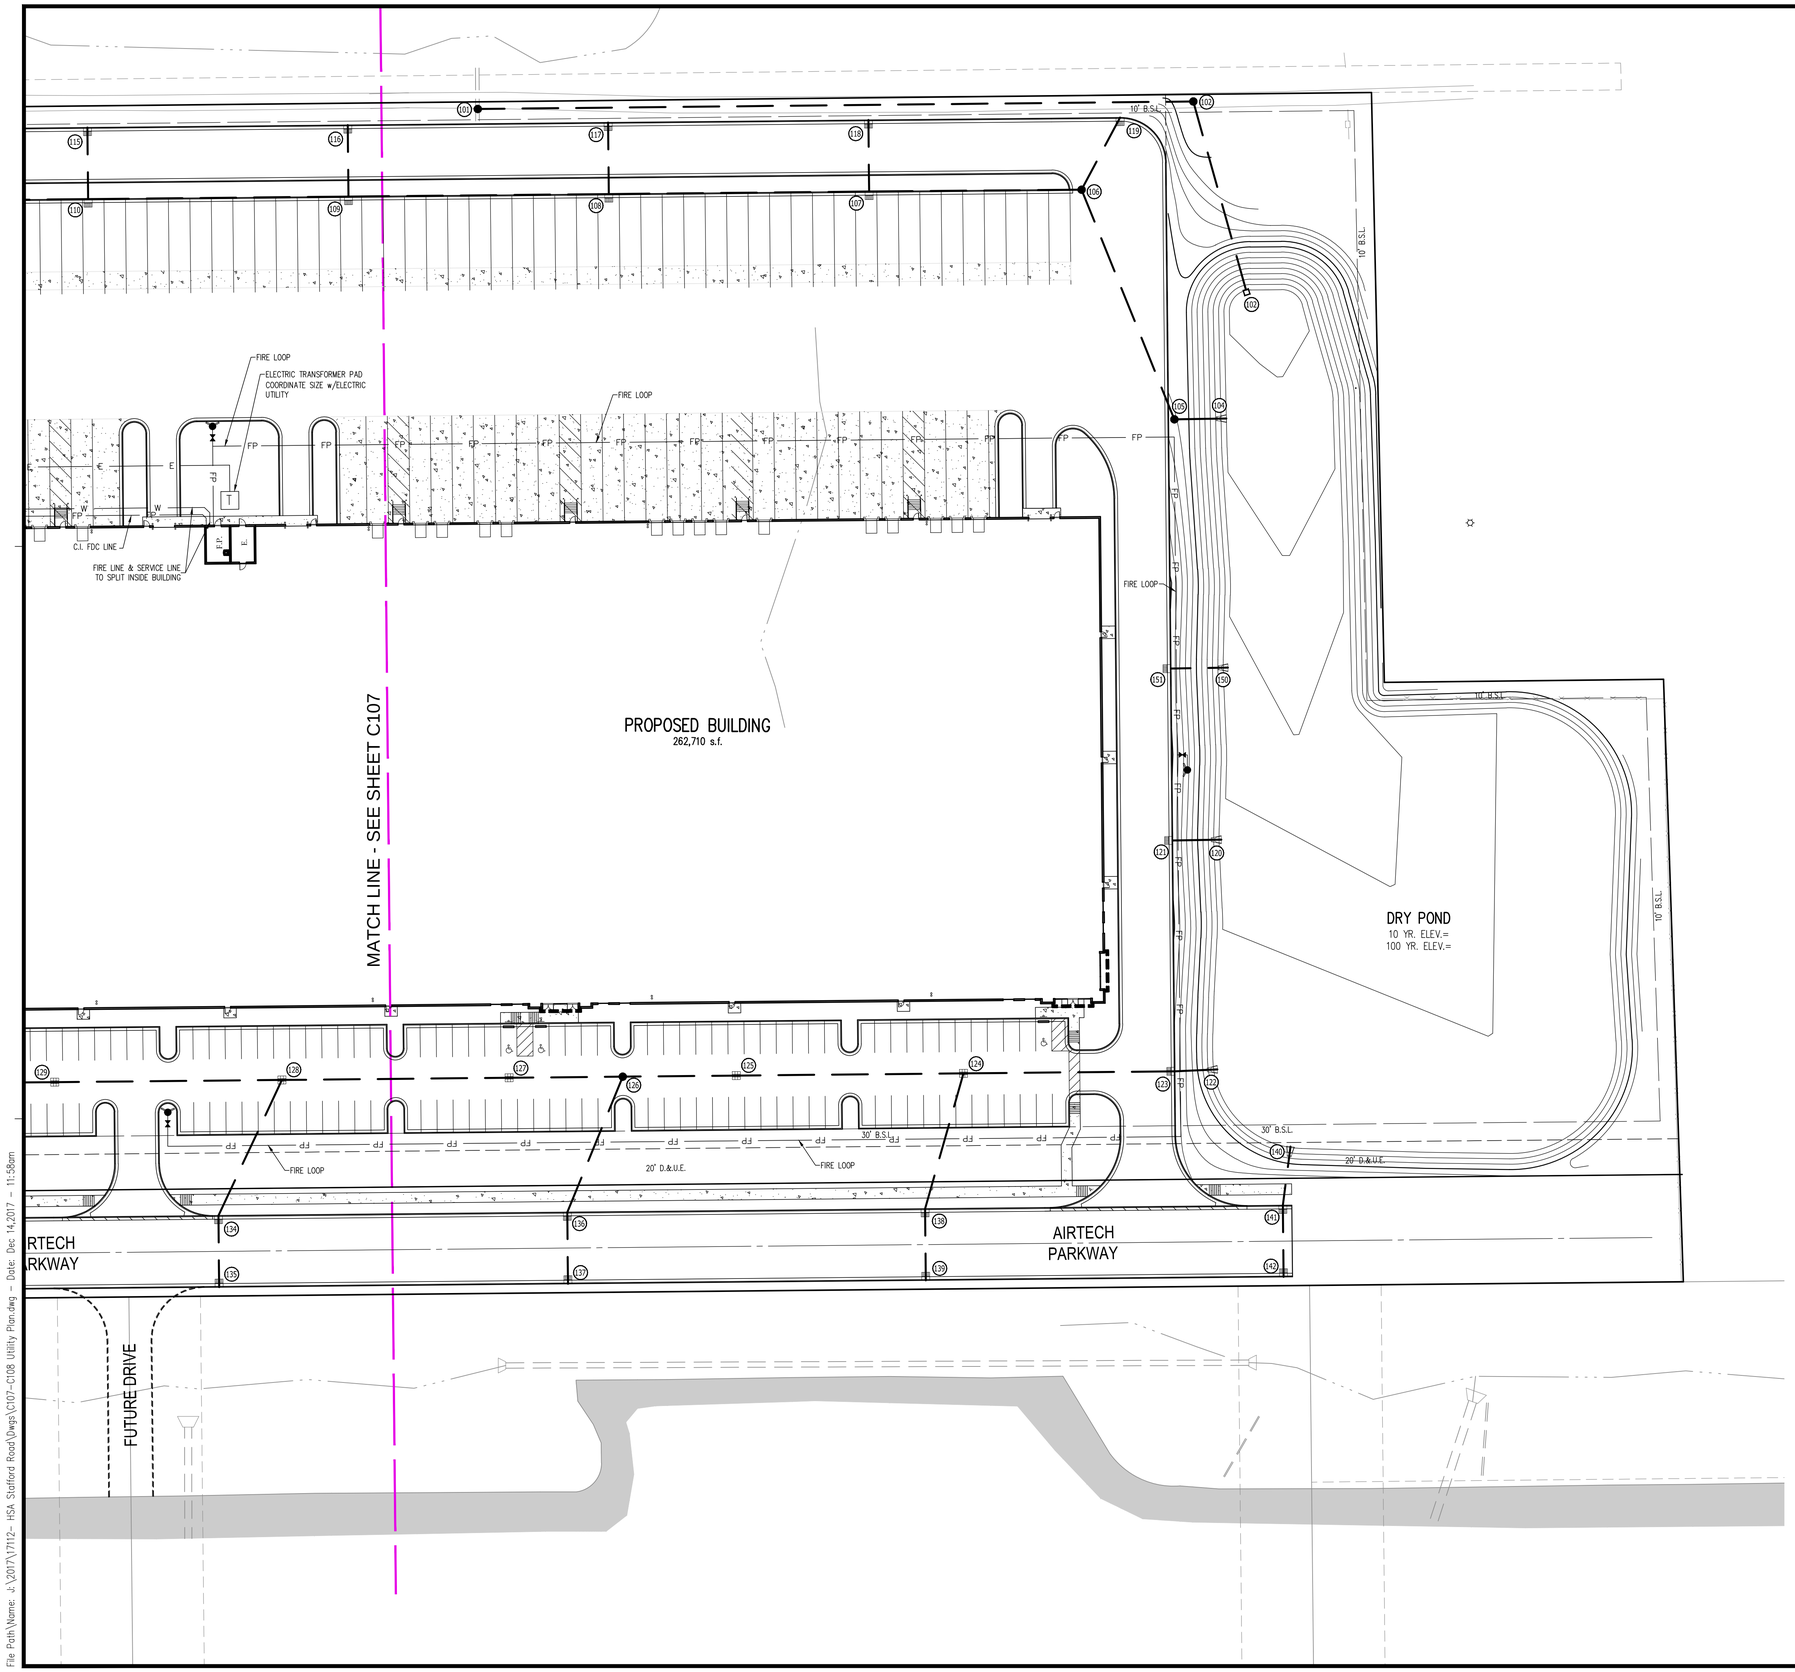

Indiana 811
Know what's below. Call before you dig.

GRAPHIC SCALE
40' 0 20' 40'
(IN FEET)
1 inch = 40' ft.

LEGEND

- Existing Storm Sewer
- New Storm Sewer
- Existing Sanitary Sewer
- New Sanitary Sewer
- 6" Subsurface Drain
- Swale Flowline
- Utility & Drainage Esmt.
- Building Setback Line
- Existing Underground Gas Main
- Existing Underground Telephone
- Existing Water Main
- Existing Underground Electric
- Existing Flowline
- Existing Overhead Utilities
- Existing Water Main
- New Water Main
- New Telephone Service
- New Electric Service
- New Gas Service
- New Cable TV Service
- Existing Fire Hydrant
- New Fire Hydrant
- Existing Water Valve
- New Water Valve
- New Water Meter
- New PIV
- Existing Utility Pole
- Proposed Inlet
- Proposed End Treatment
- Catch Basin
- Storm Structure Number
- Sanitary Structure Number

UTILITY PROVIDERS

WATER
Plainfield Water Dept.
986 South Center Street
Plainfield, IN 46168
(317) 839-3490
Attn: Shannon Swan

SEWERS
Plainfield Sewer Dept.
206 West Main St.
Plainfield, IN 46168
(317) 839-2561
Attn: Tim Belcher

GAS
Vectren
8399 Zionsville Rd
Indianapolis, IN 46268
(317) 718-3604
Attn: Gerry Jones

ELECTRIC
Duke Energy
5055 East Main Street
Danville, IN 46122
(317) 745-1006
Attn: Brian Bantley

CABLE TELEVISION
Brighthouse
3030 Roosevelt Ave.
Indianapolis, IN 46218
(317) 632-9077 ext 291
Attn: Design Department

TELEPHONE
AT&T
240 N Meridian St. Room 280
Indianapolis, IN 46204
(317) 610-5423
Attn: Michael Carter

ELECTRIC
Duke Energy Asset Protection
2727 Central Ave.
Columbus, IN 47201
(812) 375-2021
Attn: Gary McNamee

UTILITY HOTLINE: 1-800-382-5544 within Indiana 1-800-428-5200 outside Indiana
Note: The nature, size and location of utilities are per plans and locations provided by the respective utility companies together with field observation. The above list constitutes some, if not all, of the utility companies which provide service in the area of, and adjacent to, the subject property, based upon information available through such plans and locations, by incidental visual inspection. All utility companies should be notified prior to any excavation for field location of services and verification of size and nature of services.

Innovative
ENGINEERING & CONSULTING
3961 Perry Boulevard
Ph. 317-769-2916
Whitestown, IN 46075
www.innovativeecl.com

REVISIONS:
12/15/2017 MJB Revised per TAC and DRC comments.

PREPARED FOR:
Indy Gateway Building 5, LLC
100 South Wacker Drive, Suite 950
Chicago, IL 60606
312-683-7224

Gateway Business Park, Building 5
Airtech Parkway and Stafford Road
Plainfield, Indiana 46168
Utility Plan

PRELIMINARY PENDING AGENCY APPROVAL

DATE:

DATE: 11/29/2017	DRAWN BY:
ISSUED:	CHECKED BY:

JOB NUMBER: 17112

SHEET # C108

File Path\Name: J:\2017\17112- HSA Stafford Road\Dwgs\C107-C108 Utility Plan.dwg - Date: Dec 14,2017 - 11:58am