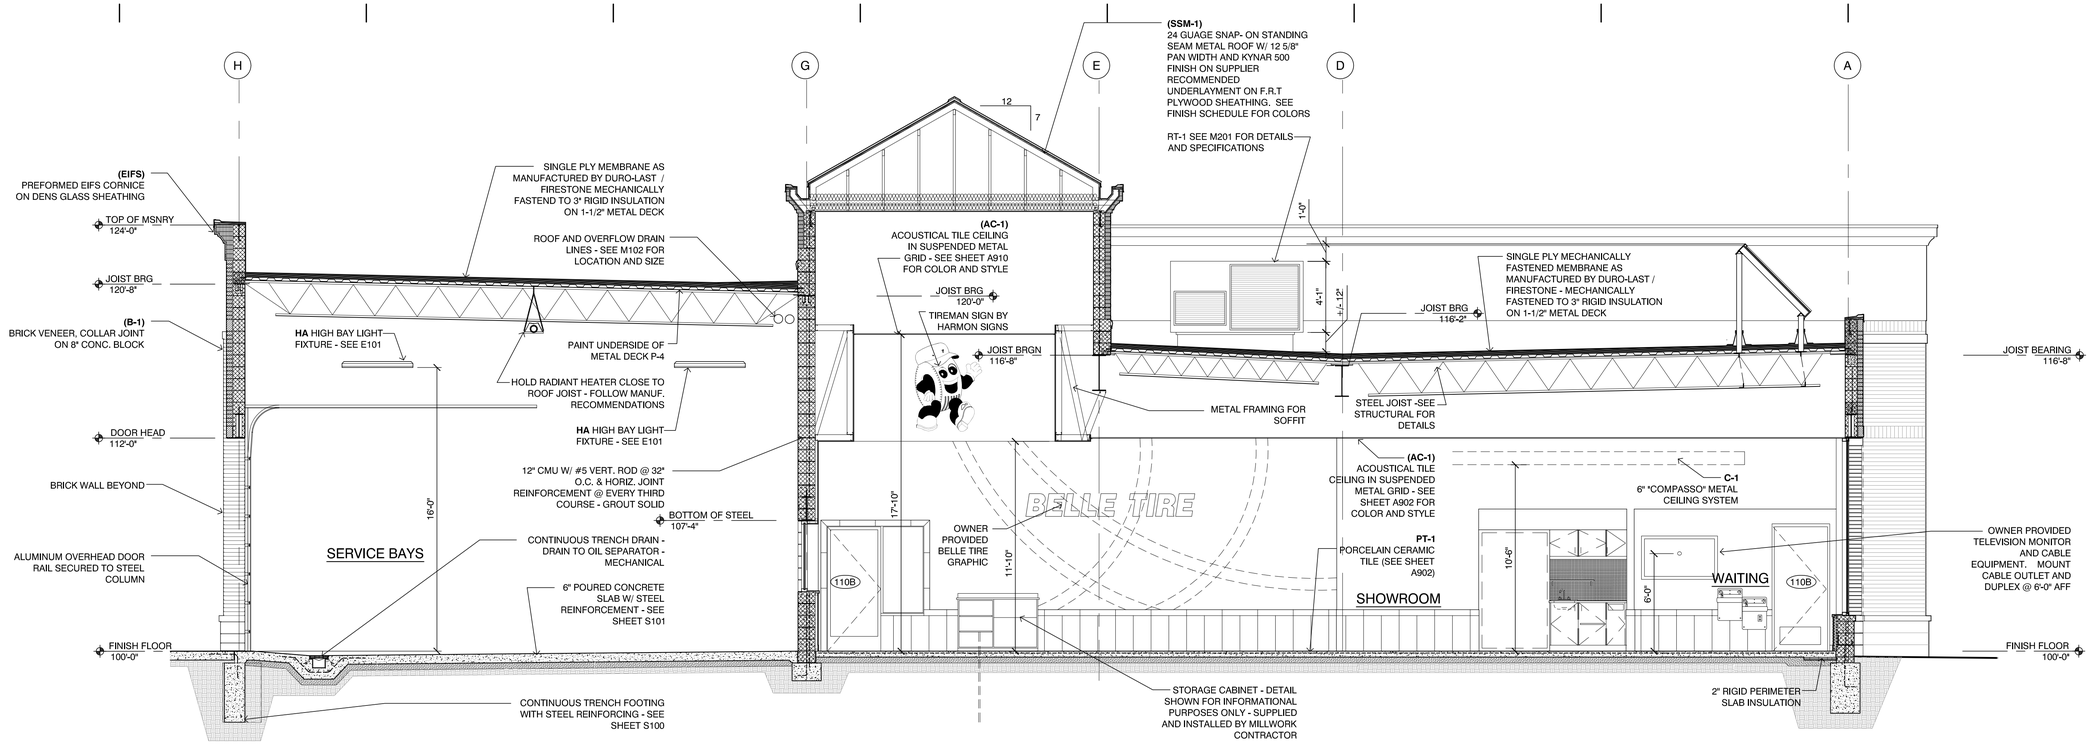

C1 / A402 **Building Section**
SCALE: 1/4" = 1'-0"

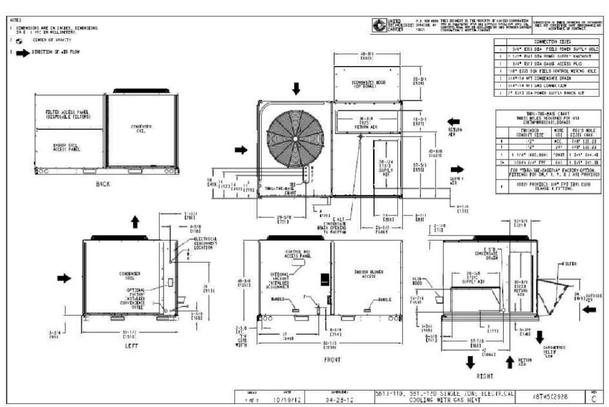

F1 / A402 **RTU-1**
SCALE: No Scale

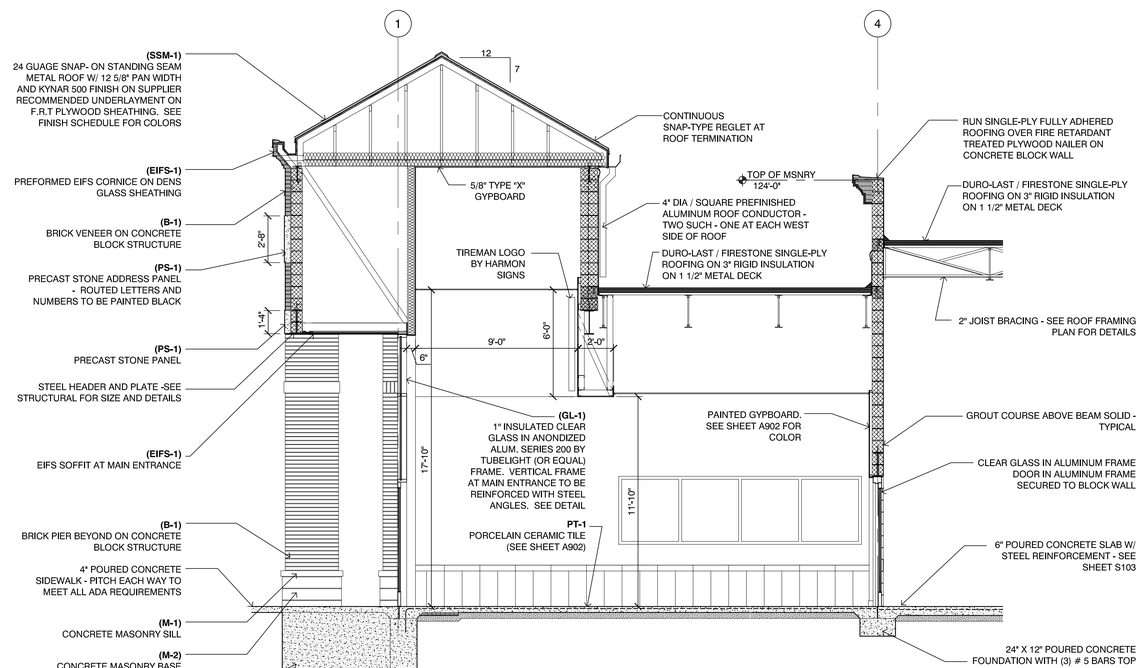

F5 / A402 **Building Section**
SCALE: 1/4" = 1'-0"

© Copyright 2017, Enright Architects, P.C.

Seal

CHRISTOPHER ENRIGHT REGISTERED No. AR11500011 STATE OF INDIANA ARCHITECT

CHRISTOPHER ENRIGHT ARCHITECTS
A PROFESSIONAL CORPORATION
628 E. Parent Avenue
Suite 106
Royal Oak, MI 48067
248.258.6485 (O)
248.330.9395 (C)
cenright@enrightarchitects.com

Consultant

Project

Belle Tire
Plainfield, IN

160 Plainfield Village Drive
Plainfield, IN

Sheet

Building Sections

Issued for

TAC Meeting: June 05, 2018

DRC Revisions: July 20, 2018

Project Number

18-250

Sheet Number

A 402