G:\18\18139\Y\1L1_139.dwg, 8/16/2018 3:16:22 PM, Adobe PDF.pc3

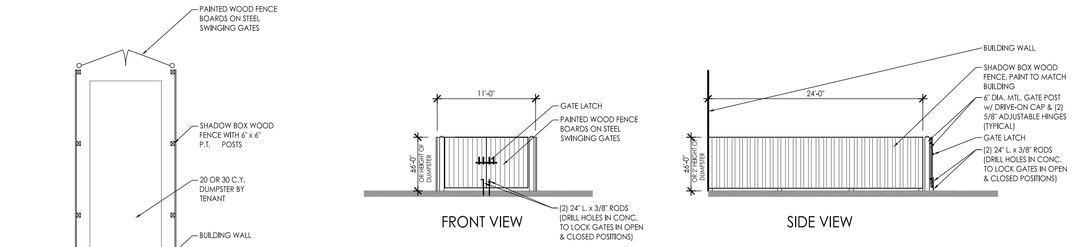

Typical Dumpster Enclosure Plan & Elevations

Scale: 1/8" = 1'-0"

0 2' 4' 8' 16'

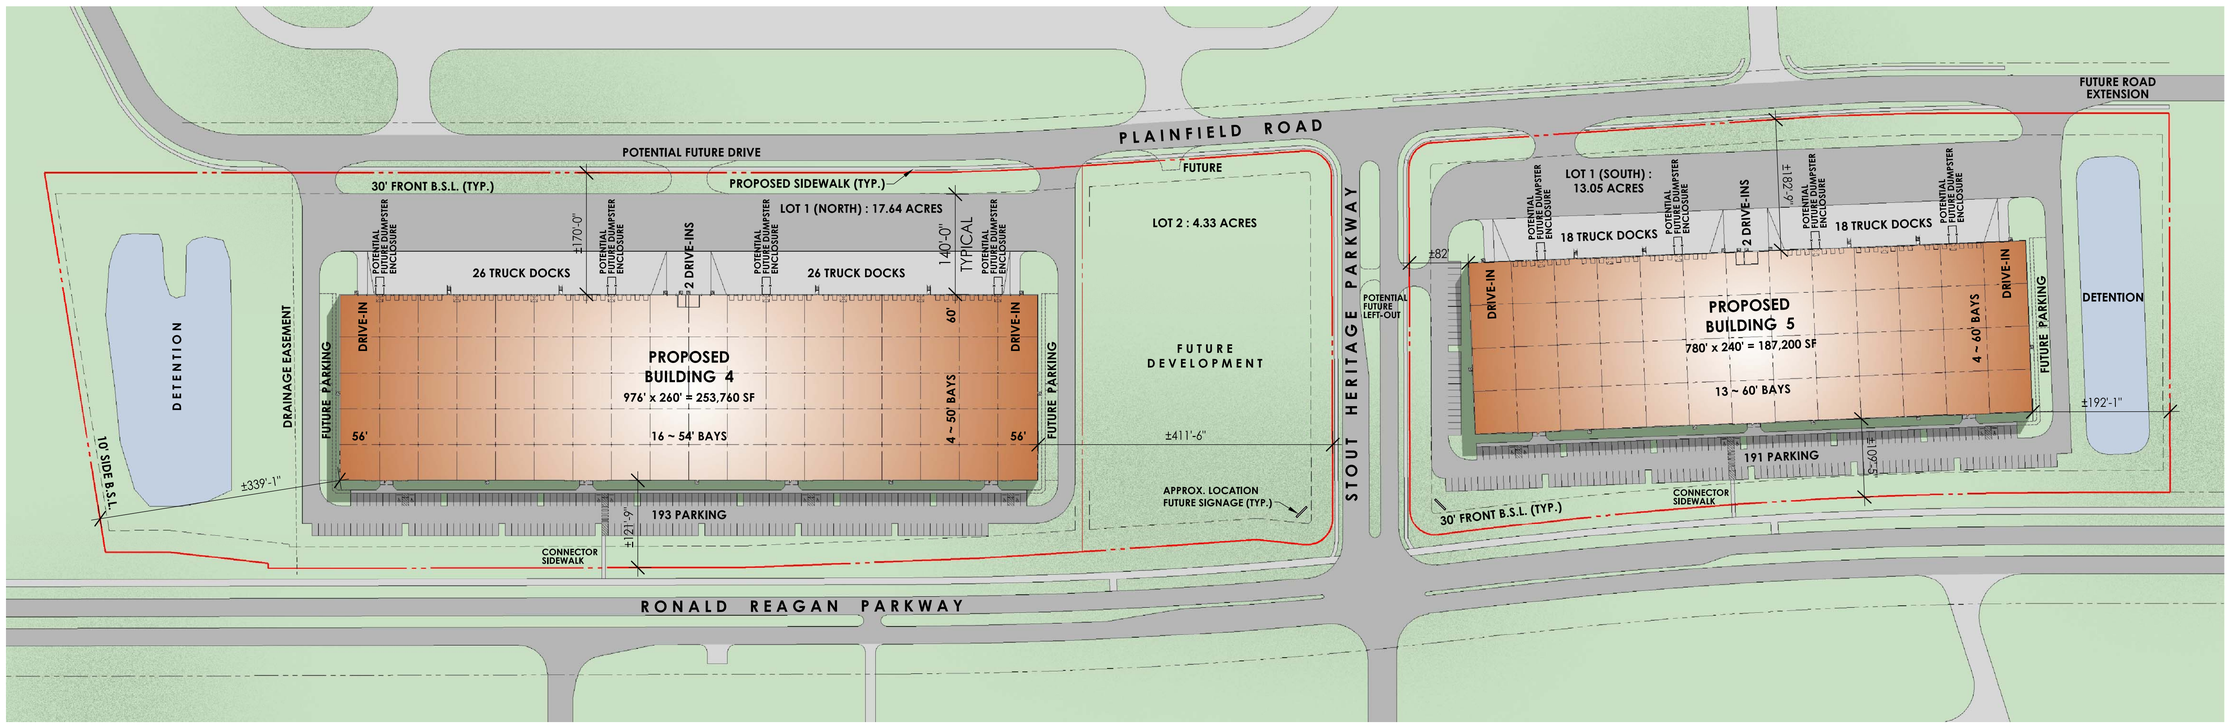

Site Plan / Sign Plan

Scale: 1" = 100'-0" (24" x 36")

0 25' 50' 100' 200'

NORTH

Plainfield Logistics Center
Buildings 4 & 5

RONALD REAGAN PARKWAY, STOUT HERITAGE PARKWAY & PLAINFIELD ROAD - PLAINFIELD, INDIANA

17 AUGUST 2018

ambrose PROPERTY GROUP

JRA ARCHITECTURE®
7222 North Shadeland Avenue, #200
Indianapolis, Indiana 46250
317.806.1060
FAX 317.806.1061

© 2018 JRA ARCHITECTURE #18139-Y