PRIMARY PLAT
PLAINFIELD LOGISTICS CENTER BUILDING 4

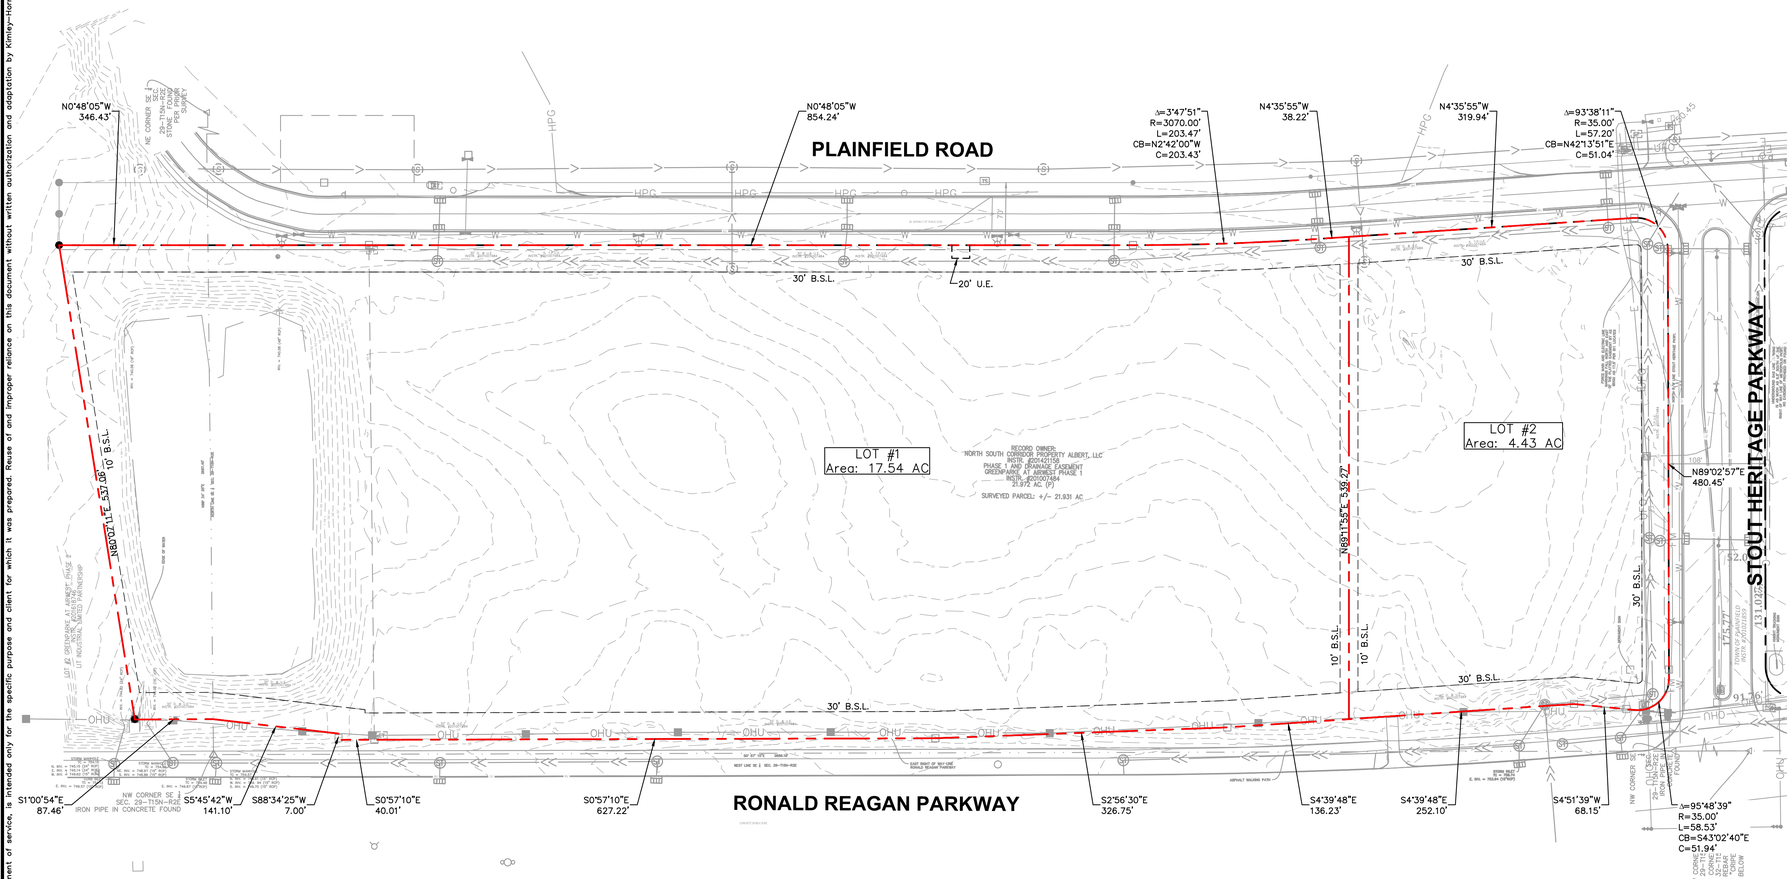

GRAPHIC SCALE IN FEET
0 40 80 160

LEGAL DESCRIPTION

PHASE 1 AND COMMON AREA "A" IN GREENPARKE AT AIRWEST – PHASE 1, AS PER PLAT THEREOF RECORDED AS INSTRUMENT NUMBER 201007484 IN THE OFFICE OF THE RECORDER OF HENDRICKS COUNTY, INDIANA.

VICINITY MAP

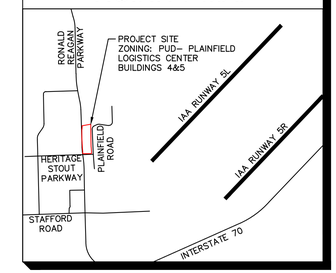

PROPOSED LEGEND

U.E.	UTILITY EASEMENT
B.S.L.	BUILDING SETBACK LINE
— — —	PROPERTY BOUNDARY
— — — — —	PROPOSED EASEMENT

OWNER:
AMBROSE PLAINFIELD INDUSTRIAL IV, LLC
55 MONUMENT CIRCLE, SUITE 450
INDIANAPOLIS, IN 46204
317-573-4600

DEVELOPER:
AMBROSE PROPERTY GROUP
55 MONUMENT CIRCLE, SUITE 450
INDIANAPOLIS, IN 46204
317-573-4600

CIVIL ENGINEER:
KIMLEY-HORN AND ASSOCIATES, INC.
250 EAST 96TH STREET, SUITE 580
INDIANAPOLIS, IN 46240
317-218-9560

ARCHITECT:
JRA ARCHITECTURE
7222 N. SHADELAND AVE., #200
INDIANAPOLIS, IN 46250
317-806-1060

SURVEYOR:
BANNING ENGINEERING
853 COLUMBIA RD, SUITE 101
PLAINFIELD, IN 46168
317-707-3732

No.	REVISIONS	DATE	BY

Kimley»Horn

© 2018 KIMLEY-HORN AND ASSOCIATES, INC.
250 E. 96TH STREET, SUITE 580
INDIANAPOLIS, IN 46240
PHONE: 317-218-9560
WWW.KIMLEY-HORN.COM

SCALE: AS NOTED | DESIGNED BY: BAS | DRAWN BY: K.JL | CHECKED BY: BAS

BRYAN ALLEN SHEWARD
REGISTERED
NO. 21276
STATE OF INDIANA
PROFESSIONAL ENGINEER
PRELIMINARY
NOT FOR CONSTRUCTION OR RECORDING

ambrose PROPERTY GROUP | compass COMMERCIAL CONSTRUCTION MANAGEMENT

PRIMARY PLAT

PLAINFIELD LOGISTICS CENTER BUILDING 4
XXXX S. RONALD REAGAN PKWY
PLAINFIELD, IN 46168

ORIGINAL ISSUE: 07/27/2018

KHA PROJECT NO. 170018002

SHEET NUMBER
1 of 1

Drawing name: K:\IND_DEV\170018002_CompassCOS_PLC-Bldg-4_Plainfield_IN\2 Design\CAD\Primary Plat\170018002-Primary Plat.dwg Layout1 Jul 25, 2018 10:40am by: bryan.sheward
This document, together with the concepts and designs presented herein, as an instrument of service, is intended only for the specific purpose and client for which it was prepared. Reuse of and improper reliance on this document without written authorization and adaptation by Kimley-Horn and Associates, Inc. shall be without liability to Kimley-Horn and Associates, Inc.