F:\17\17714\V\1D1_714.dwg, 3/12/2018 12:12:49 PM, Adobe PDF.pc3

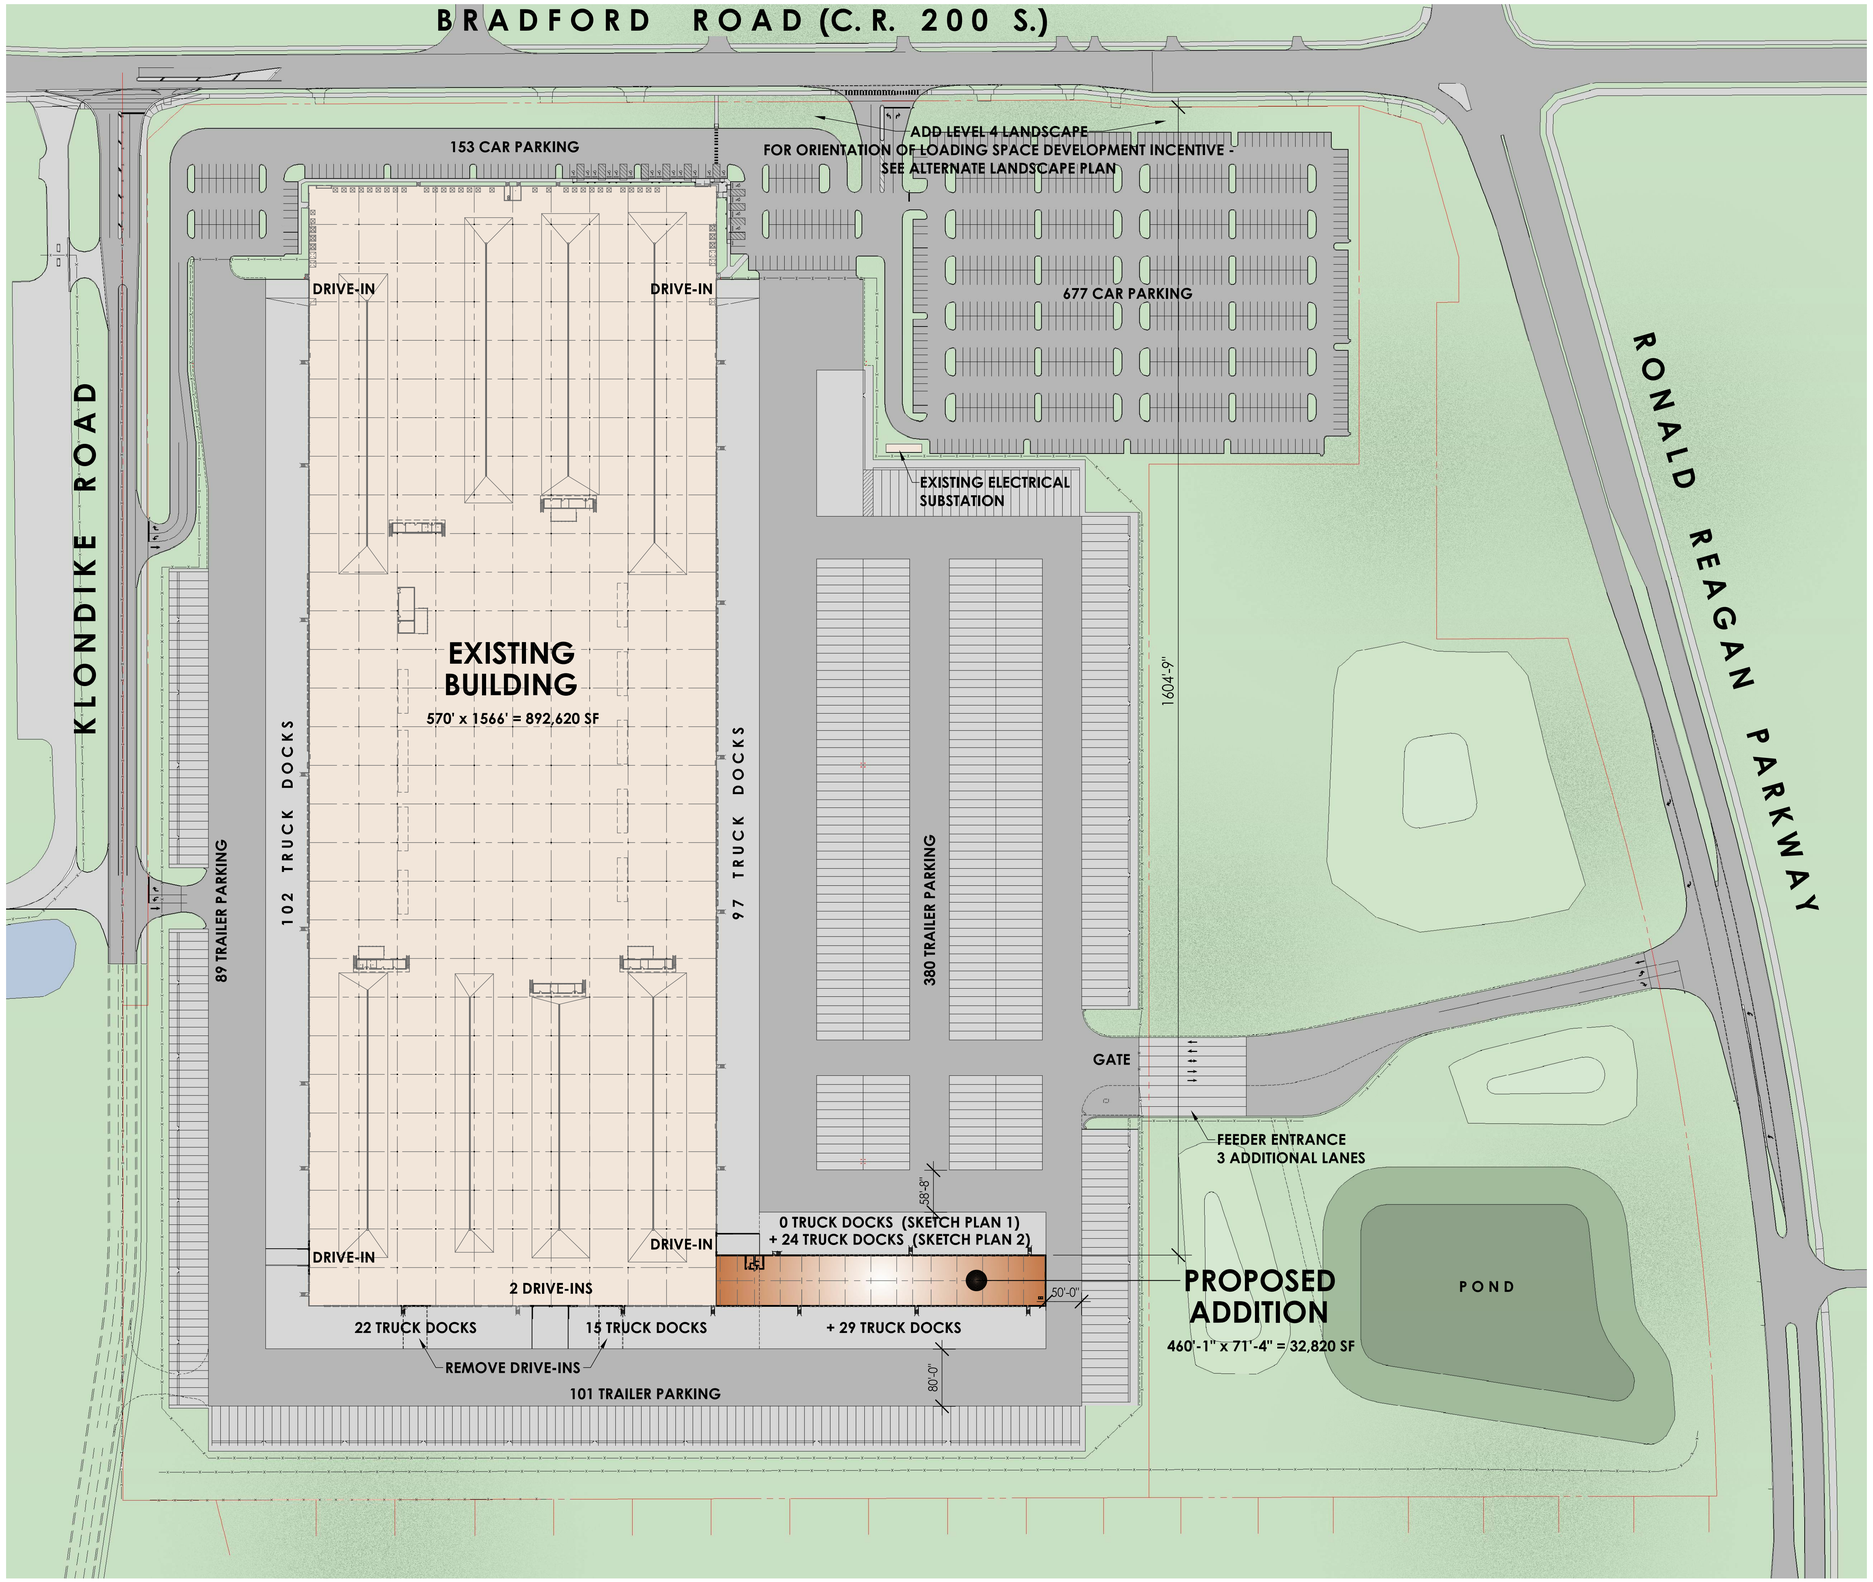

Pepper CONSTRUCTION

Sketch Plan 1 & 2 Scale: 1" = 100'-0" (24" x 36")

0 25' 50' 100' 200'

NORTH

Plainfield Logistics Center Bldg 1: UPS Addition

10095 BRADFORD ROAD
PLAINFIELD, INDIANA 46123

12 MARCH 2018

JRA ARCHITECTURE®
7222 North Shadeland Avenue, #200
Indianapolis, Indiana 46250
317.806.1060
FAX 317.806.1061

© 2018 JRA ARCHITECTURE #17714-Y