Proposed New Elevation

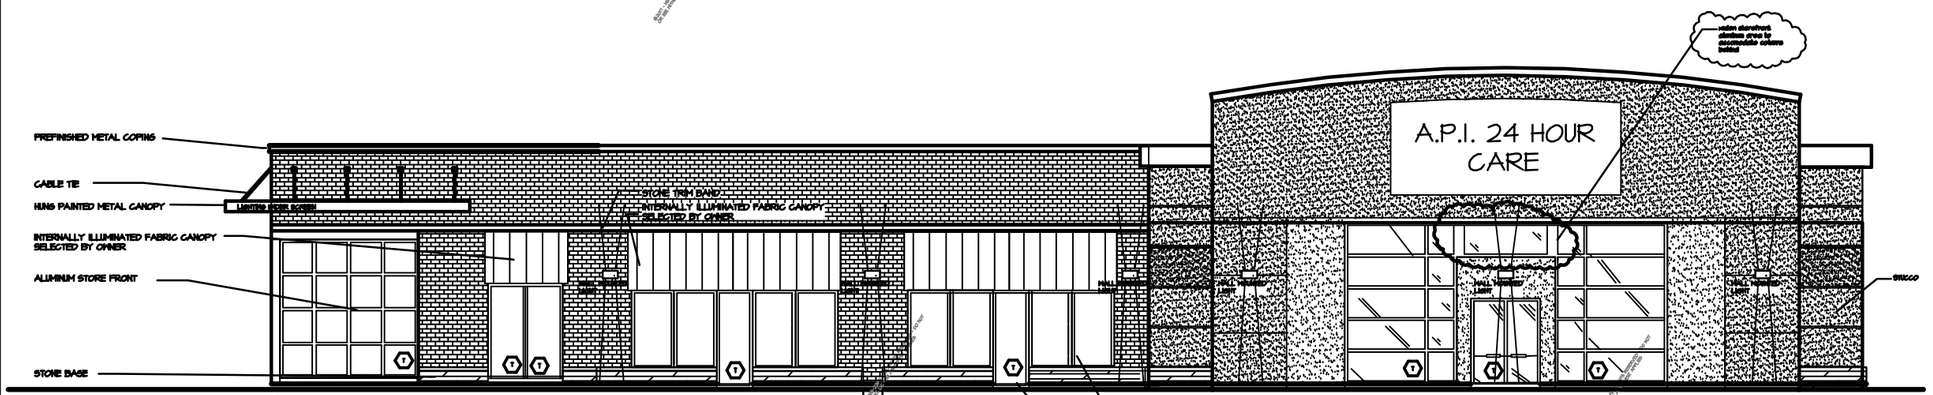

FRONT ELEVATION

GRAPHIC SCALE 1/4" = 1'-0"

1" CLEAR SEAL. GLASS SET IN BLACK ANOD ALUM THERMAL BREAK HOSIER FRAME

1" DENOTES TEMPERED GLAZING, TYP'L. AT ALL HAZARDOUS LOCATIONS, NONVERTICAL GLAZED AREAS IN HAZARDOUS LOCATIONS SHALL PASS TEST REQMTS OF CPSC 16 CFR. FOR HAZARDOUS LOCATIONS SEE INCL. ELEVS.#

1/4" CLEAR TEMPERED GLASS IN ALUM. DOOR FRAME (TYP. @ ALL ENTRY DOORS)

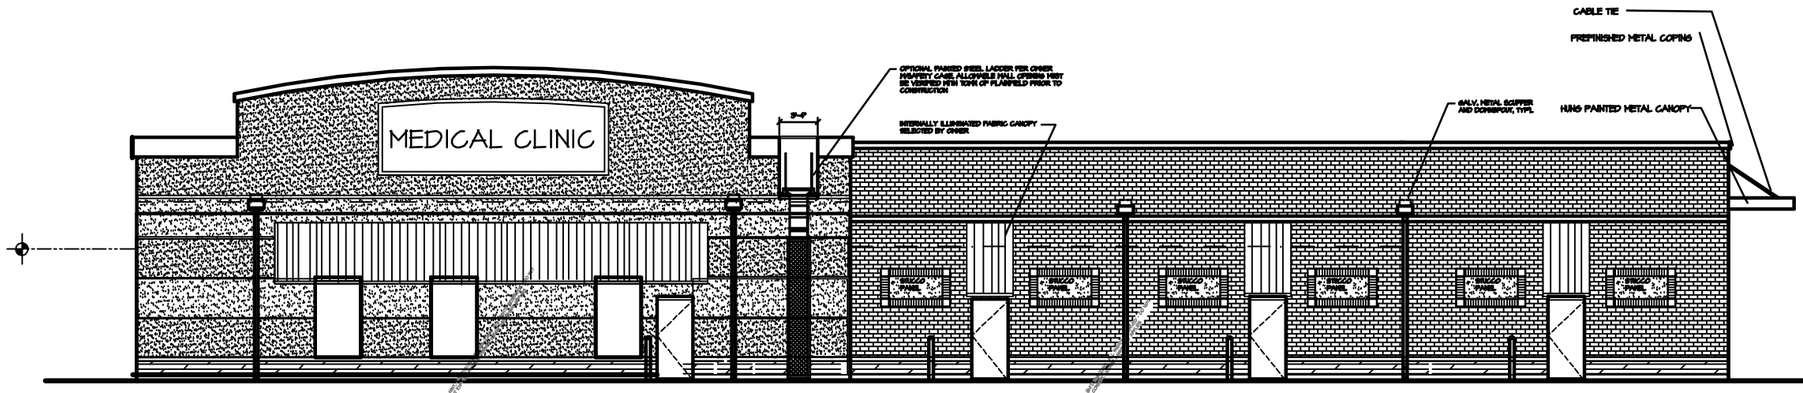

REAR ELEVATION

10' 5' 1' 0

PROVIDE 6:1 SADDLE
MINIMUM

PROVIDE 6:1 VALLEY FLASHING TYPICAL

PROVIDE 6:1 FLASHING AND CORNER FLASHING MCAP FLASHING IS CONC. REGLET AT INTERSECTION OF ROOF AND PARAPET WALLS, TYP'L.

GLAZING NOTES:
- VERIFY SPACE REQUIREMENTS IN FIELD PRIOR TO ORDERING WINDOWS
- WINDOW MANUFACTURER TO COMPLY WITH LOCAL REQUIREMENTS
- PANEL U-FACTOR OF WINDOW GLAZING TO BE 0.55, SKYLIGHT GLAZING TO BE 0.55, SWING PARTS TO BE 0.70 MAX.
- PANEL U-FACTOR OF EXTERIOR DOORS TO BE 0.6
- DOOR WINDOWS TO BE DOUBLE PANE AND COMPLY W/ NFPC 100 AND NFPC 220
- CAULK WINDOWS
- OWNER, OR CONTRACTOR SHALL PROVIDE WINDOW/DOOR MANUFACTURER OR SHEETS VERIFYING ENERGY PERFORMANCE U-FACTOR CONFORMANCE WITH PLANS TO THE BUILDING OFFICIAL FOR REVIEW AND ACCEPTANCE

Packaging, documentation and doors are labeled as meeting air leakage requirements.

Fenestration products shall be certified as to performance labels or certificates provided.

COPYRIGHT 2011 RICHARD HUNT ARCHITECTS. THESE DRAWINGS & SPECIFICATIONS, ALL IDEAS & CONCEPTS EMBODIED HEREIN ARE PROPERTY OF RICHARD HUNT ARCHITECTS, THE TERMS OF UNITED STATES COPYRIGHT LAW AND ARE THE COPYRIGHTS & PROPERTY OF RICHARD HUNT ARCHITECTS & SHALL NOT BE COPIED, REPRODUCED OR USED FOR ANY PROJECT WHICH THE ARCHITECT HAS NOT EXPRESSLY AUTHORIZED IN WRITING. ANY UNAUTHORIZED USE OF THESE DRAWINGS & SPECIFICATIONS IS THE RISK OF A LAWSUIT IN WHICH ALL DAMAGES, COSTS & ATTORNEY FEES WILL BE CLAIMED. ALL RIGHTS RESERVED. THESE DRAWINGS & SPECIFICATIONS ARE NOT TO BE USED BY ANY PERSON, FIRM OR CORPORATION FOR ANY PURPOSES WHATSOEVER ON ANY PROJECT UNLESS THE TERMS OF THIS SET OF PLANS HAVE BEEN PREVIOUSLY ESTABLISHED WITH RICHARD HUNT ARCHITECTS IN 

API DEVELOPMENT CENTER
702 W. MAIN
PLAINFIELD, INDIANA

LICENSE EXP'N. 06/30/2011
API DEVELOPMENT PLAINFIELD, IN
GROUP

RICHARD HUNT ARCHITECTS
8412 Rte. 236, Box 8, 812-535-4470
HOWARD HOUSE, IN 46247
EMAIL: RHUNT@HUNTARCHITECTS.NET

DATE:

DRAWN:

A2