Layout Tab Name: Layout 1, Images: , Xrefs: 79540-x.dwg
Last Saved By:Daulton, 2/12/2019 4:10:15 PM
G:\DE\Clients\Peachtree Hotel Group\079540 Peachtree Hotel Residence Inn\4.0 Disciplines\Civil\Cadd\Prelim\79540PRE.dwg Plotted By:Daulton, Phyllis Plotted:February 12, 2019, 4:10:35 PM

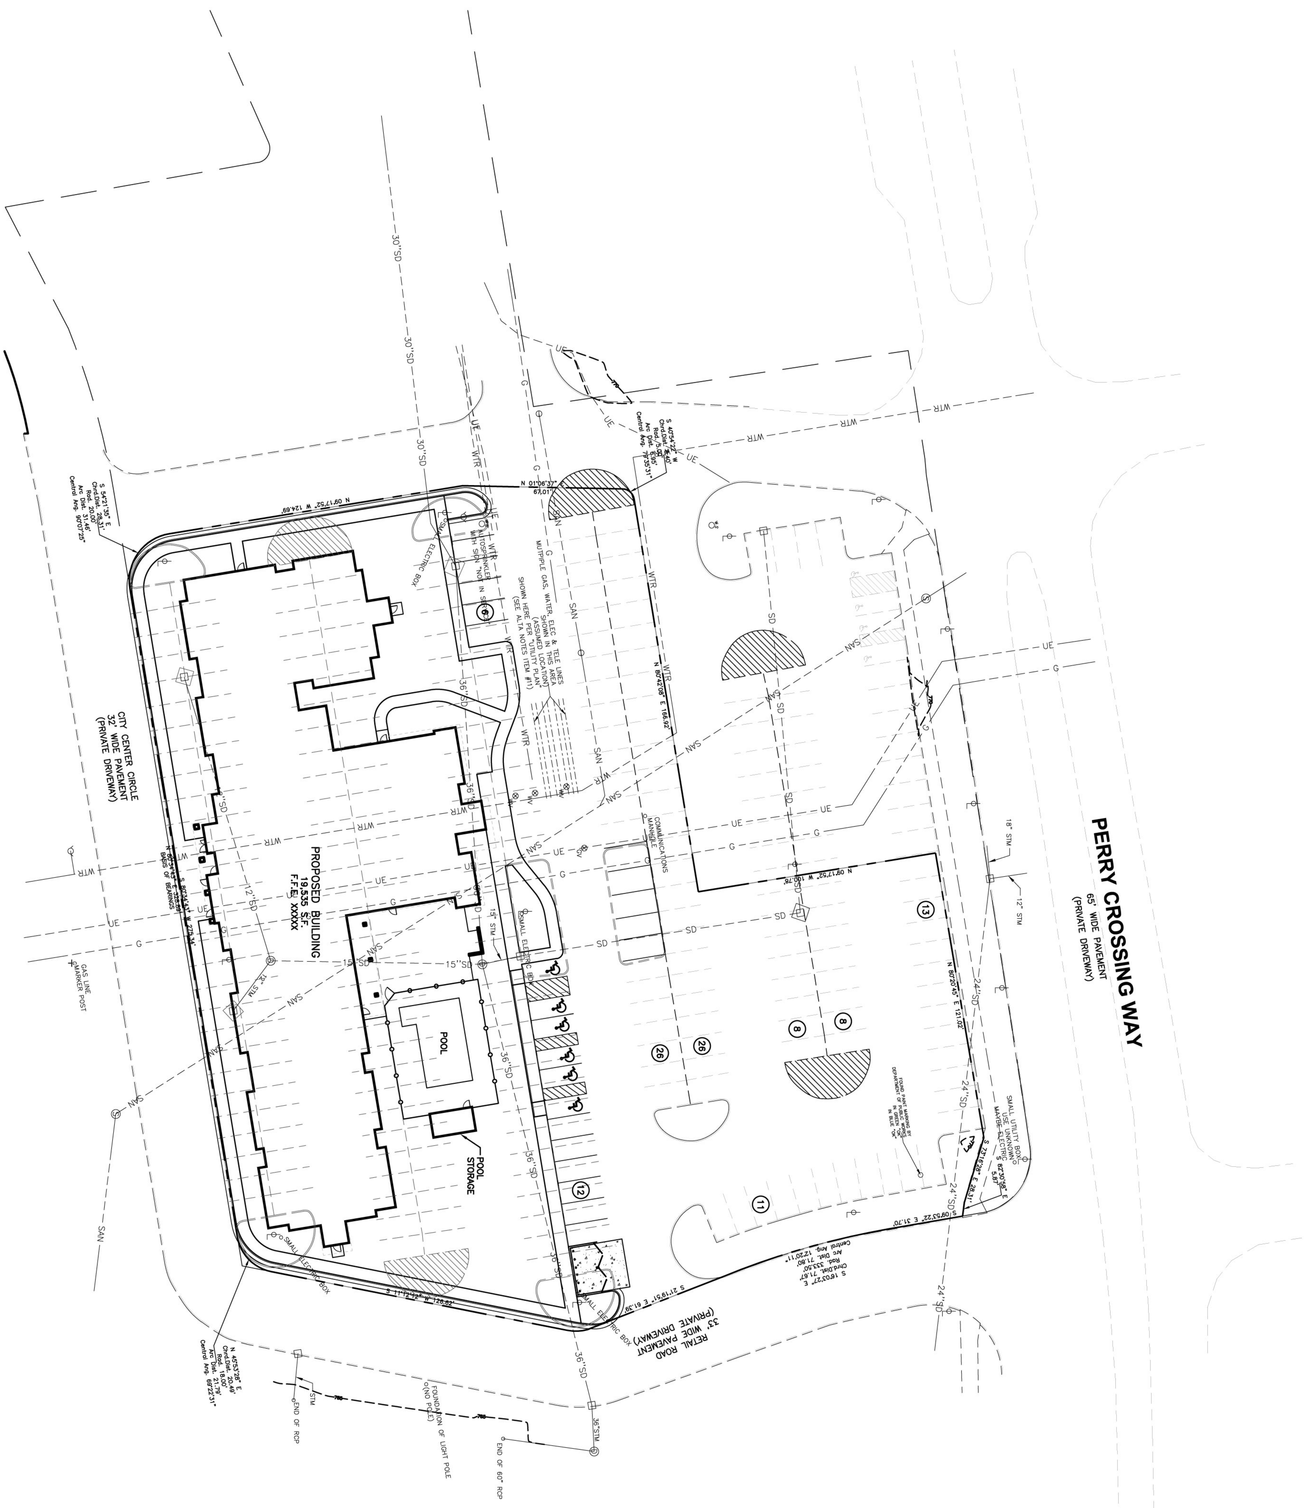

GRAPHIC SCALE IN FEET
0 30 60 90
NORTH

SHEET NO. 1

RESIDENCE INN
THE SHOPS AT PERRY CROSSING

PERRY ROAD

PLAINFIELD, INDIANA

CONCEPTUAL SITE EXHIBIT

WOOLPERT
ARCHITECTURE | ENGINEERING | GEOSPATIAL

333 North Alabama Street
Suite 200
Indianapolis, IN 46204
317.299.7500
FAX: 317.291.5805

PROJECT No:	79540
DATE	02/12/19
DES.	DJK
DR.	PJD
CKD.	DJK

No.	DATE	REVISION

SEAL