F:\19\19303\Y\Y1C1_303.dwg, 6/26/2019 3:39:59 PM, Adobe PDF.pc3

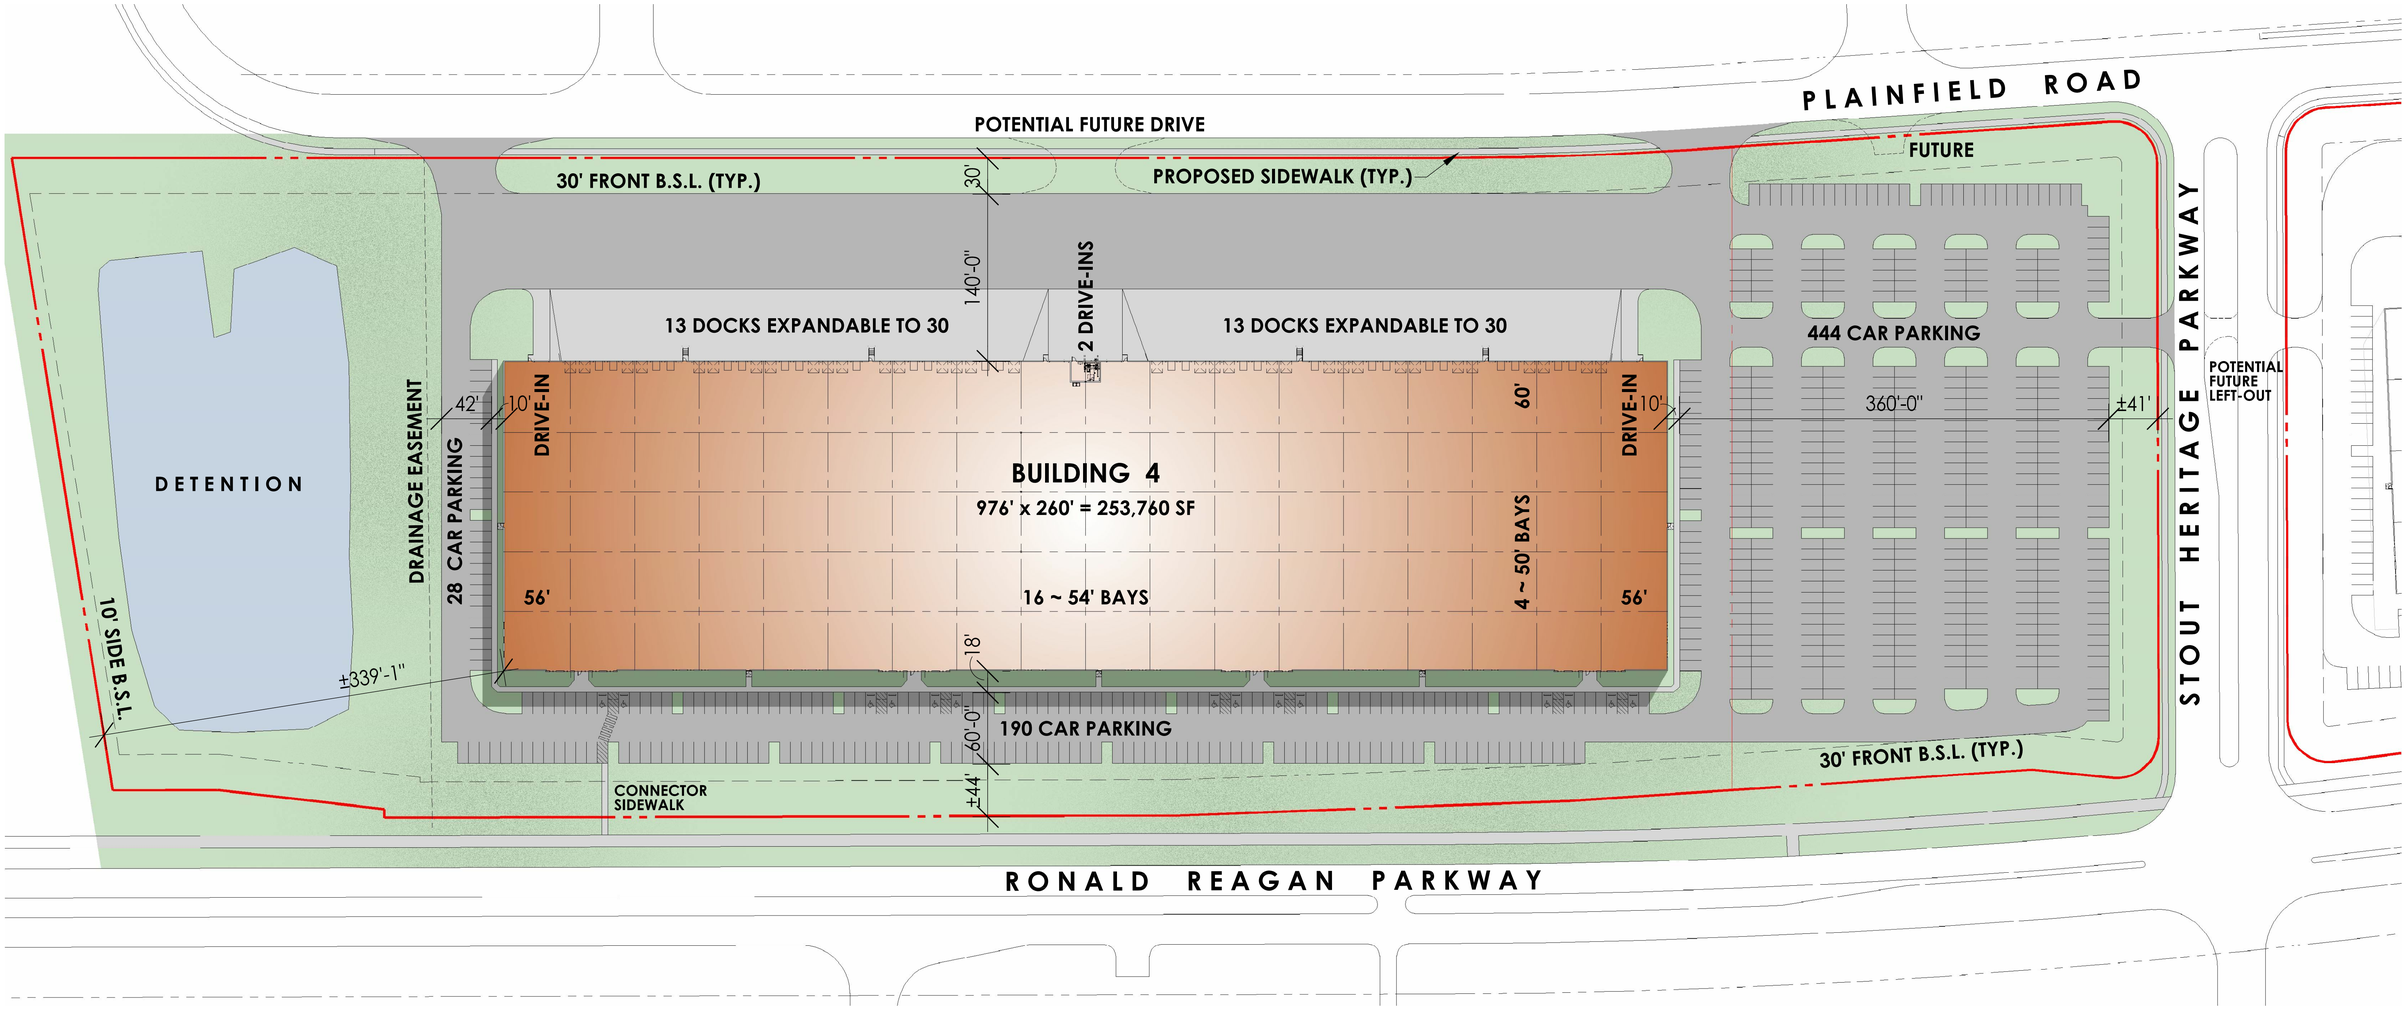


PUD Final Detailed Plan

Scale: 1" = 60'-0" (24" x 36")

0 15' 30' 60' 120'

NORTH

# PLC Building 4 Lot 2
# Automobile Parking Area

**3620 PLAINFIELD ROAD - PLAINFIELD LOGISTICS CENTER - PLAINFIELD, INDIANA**

ambrose PROPERTY GROUP

26 JUNE 2019

JRA ARCHITECTURE®
7222 North Shadeland Avenue, #200
Indianapolis, Indiana 46250
317.806.1060
FAX 317.806.1061

© 2019 JRA ARCHITECTURE #19303-Y